

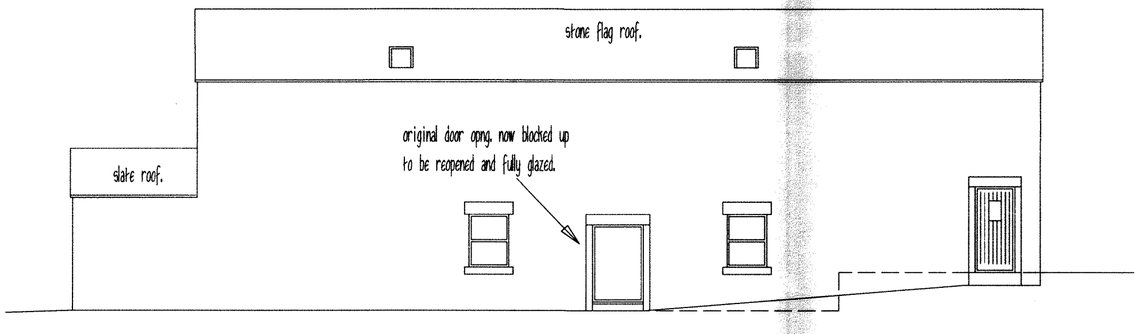


Proposed Western elevation.

Rainwater goods to be in Black Cast Aluminium

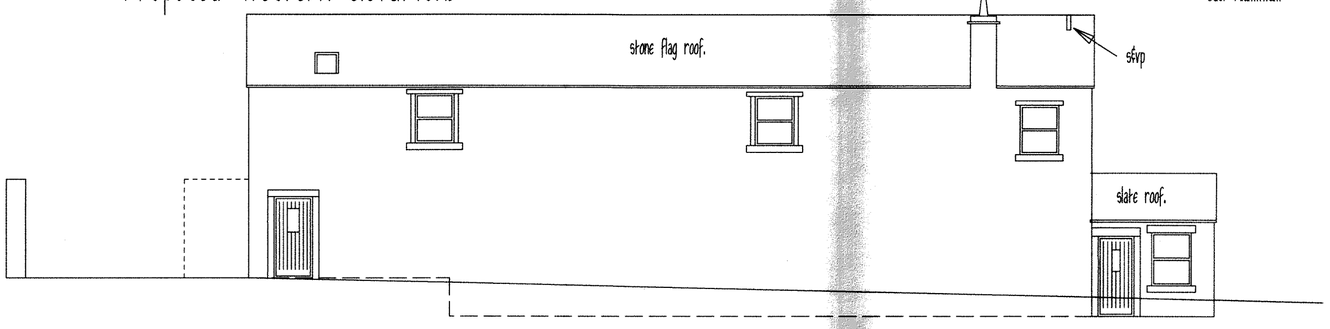


Proposed Eastern elevation.

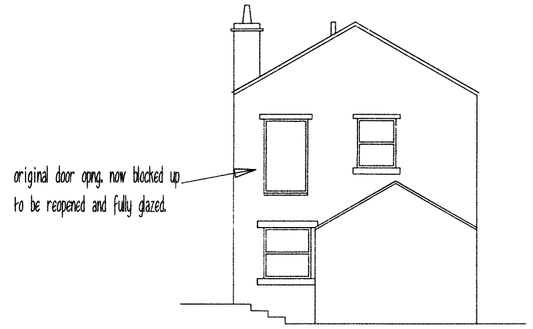


Proposed Northern elevation.

Damaged trusses to be replaced with new to match exstg.
New windows and doors to be in painted or stained hardwood colour to L.A. approval.
Windows/doors to be set back min. 100mm from stone outer face.
Guttering and downspouts to be in Cast iron lookalike aluminium and painted black.
Any replacement or new stone heads or sills to match exstg.
All pointing to be in lime mortar within the confines of the joint and will be finished flush or slightly recessed from the face of the stone.
New /replacement roofing material to be in natural stone slates, re-laid in diminishing courses to match exstg roof details.

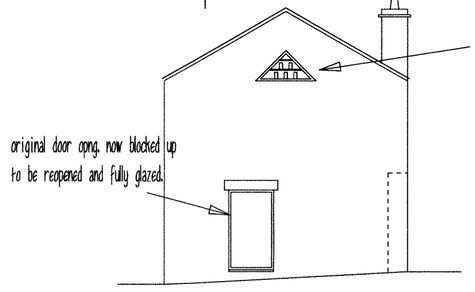


Proposed Southern elevation.


REVISIONS:
A. Bed 3 and new window deleted, gen. alts to meet planning req. 29.10.2013.

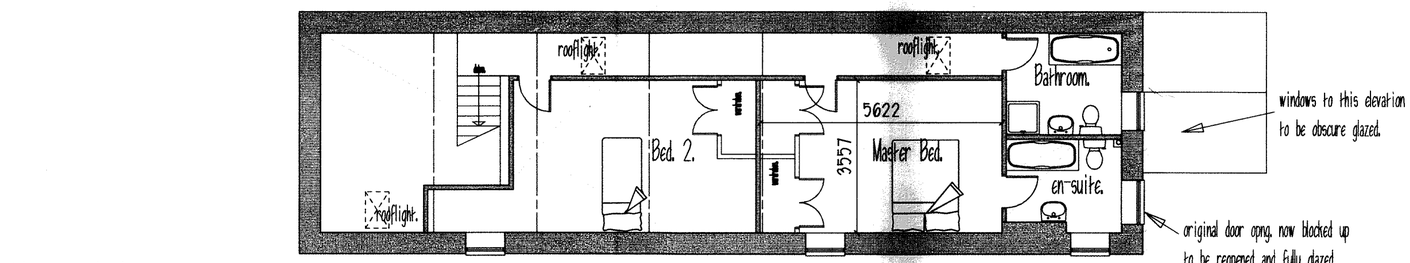


Proposed first floor plan.

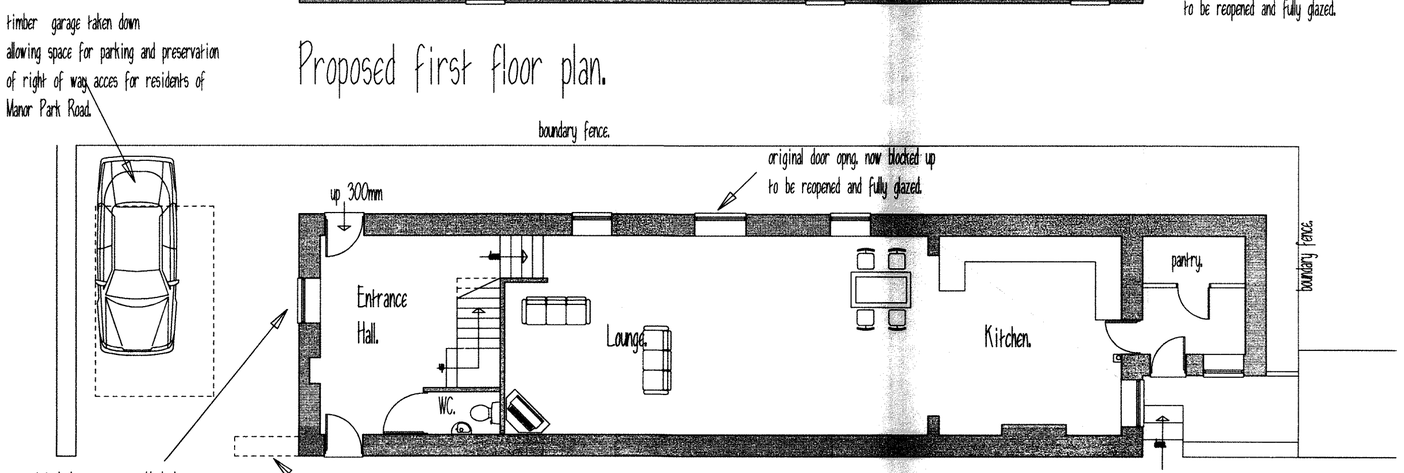

Proposed ground floor plan.

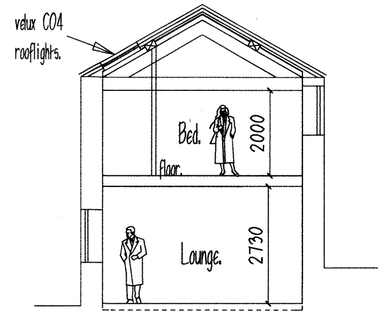

Section A - A.

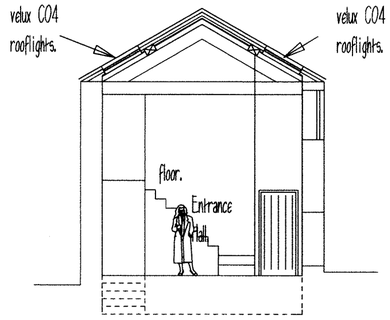

Section B - B.

THIS DRAWING IS NOT TO BE COPIED
OR REPRODUCED
WITHOUT THE PRIOR WRITTEN
CONSENT OF PLANMART LTD.

PLANMART

Client:
Mr. Potts,

Project:
Proposed conversion of redundant stables and attached residential unit into one residential unit.

Title:
Proposed plans, section and elevations.

Scale: 1:100. A2 sheet.

Drawn:	Date:
M.H.	June 09.
Project no.: 2280.	Drawing no.: 2280-2A.

PLANMART LIMITED
53A High St. West, Glossop,
Derbyshire SK13 8AZ.
Tel: 01457 863153 E mail: planmart@btconnect.com