

THIS DRAWING IS NOT TO BE COPIED OR REPRODUCED
WITHOUT THE PRIOR WRITTEN CONSENT OF PLANMART LTD.

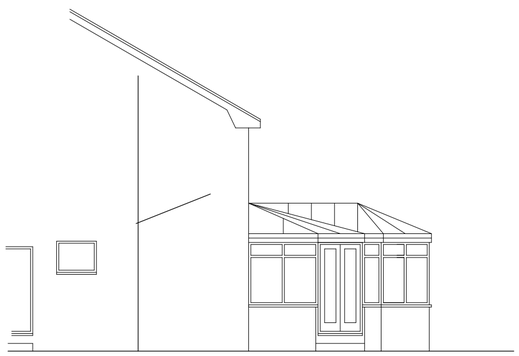


EXISTING REAR ELEVATION

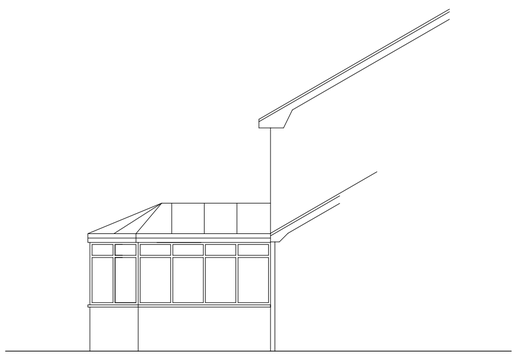

EXISTING PART SIDE ELEVATION



EXISTING PART SIDE ELEVATION

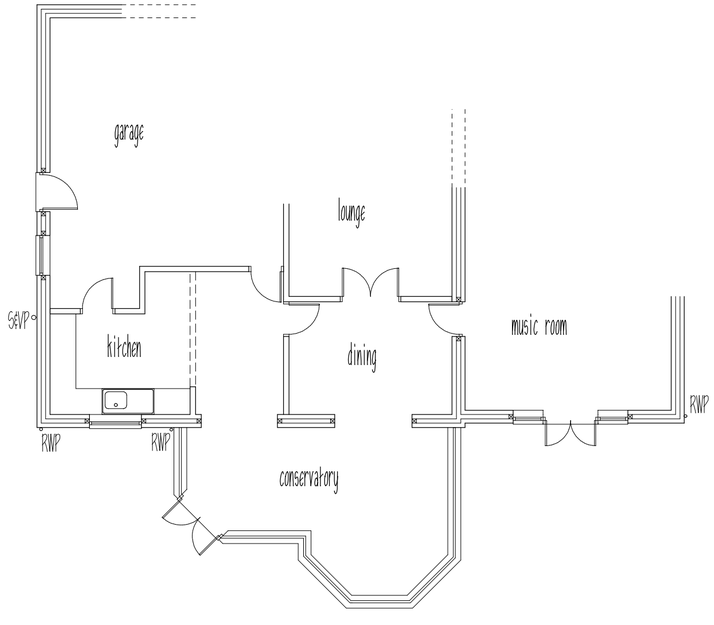

EXISTING GROUND FLOOR PLAN

PLANMART

Client:

Mr & Mrs Bolton,
15 Croft Manor, Glossop. SK13 8PP.

Project:

Proposed single storey rear extension.

Title:

Existing plans and elevations

Scale: 1:100 A2 sheet.

Drawn:	Date:
MH	Sept 2013
Project no.: 2515	Drawing no.: 2515-1

PLANMART LIMITED
53A High St. West, Glossop,
Derbyshire SK13 8AZ.
Tel: 01457 863153 E mail: planmart@btconnect.com