
ref:- HPK/2013/0354

for Mr + Mrs J. Potts
318, Buxton Road
Furness Vale
High Peak
SK23 7PX

OS based location plan

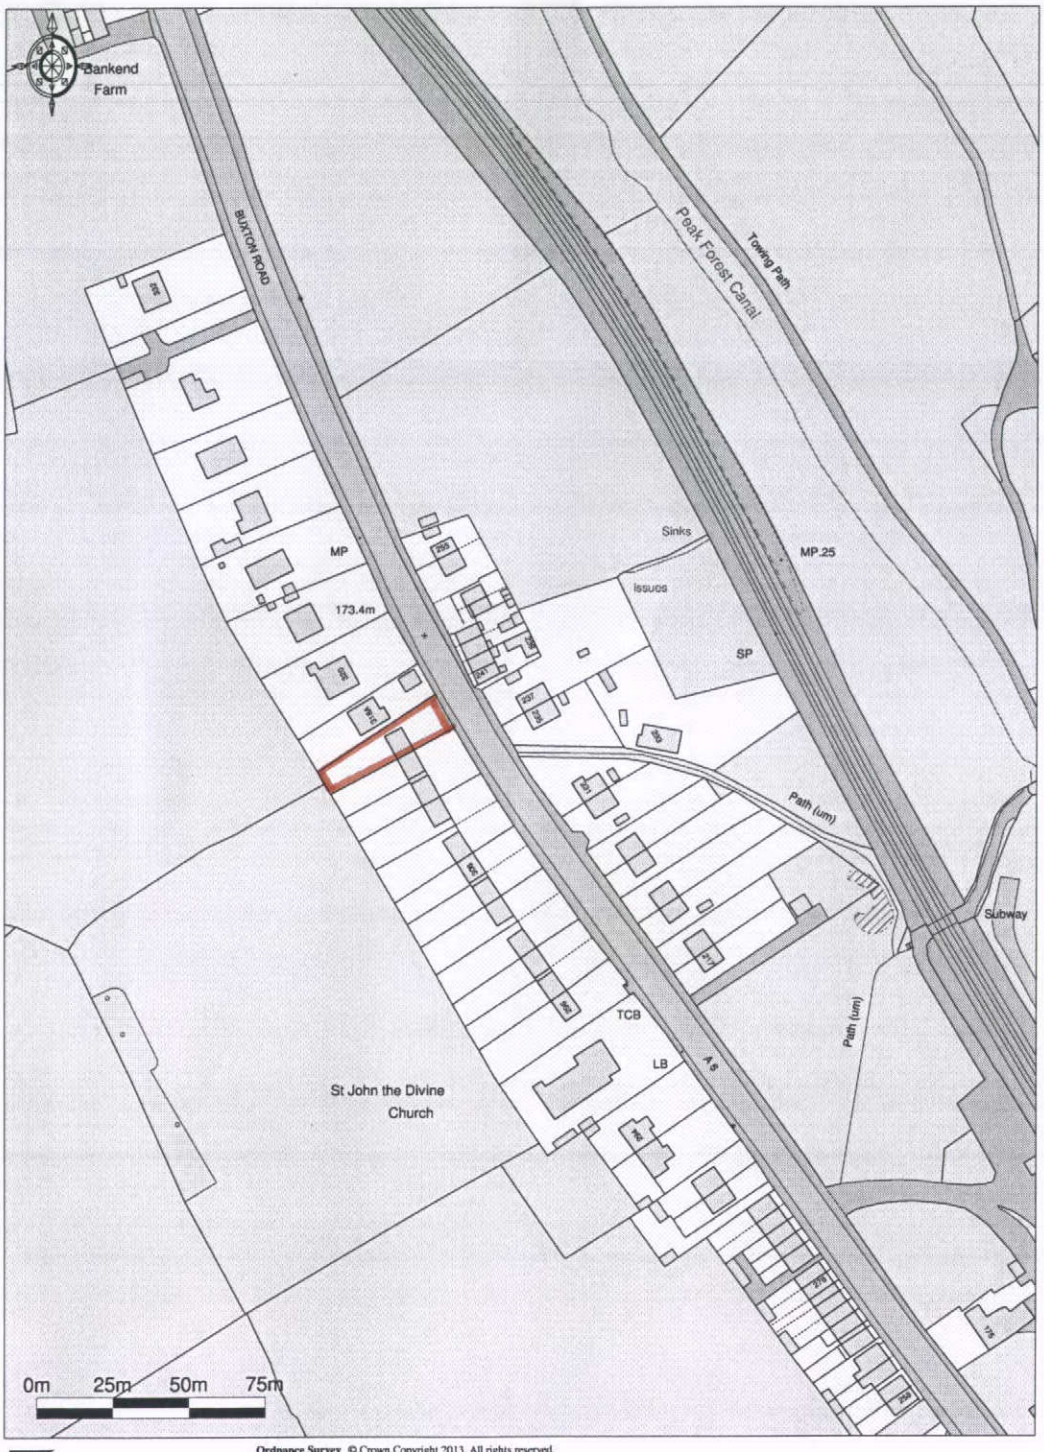

Promap®
Ordnance Survey © Crown Copyright 2013. All rights reserved.
Licence number 100022432. Plotted Scale - 1:2500

1