
ref:- HPK/2013/0354

HPK/2013/0354

HIGH PEAK
10 DEC 2013
BOROUGH COUNCIL

for:- Mr & Mrs J. Potts
318. Buxton Road
Furness Vale
High Peak
SK23 7PX

Site plan

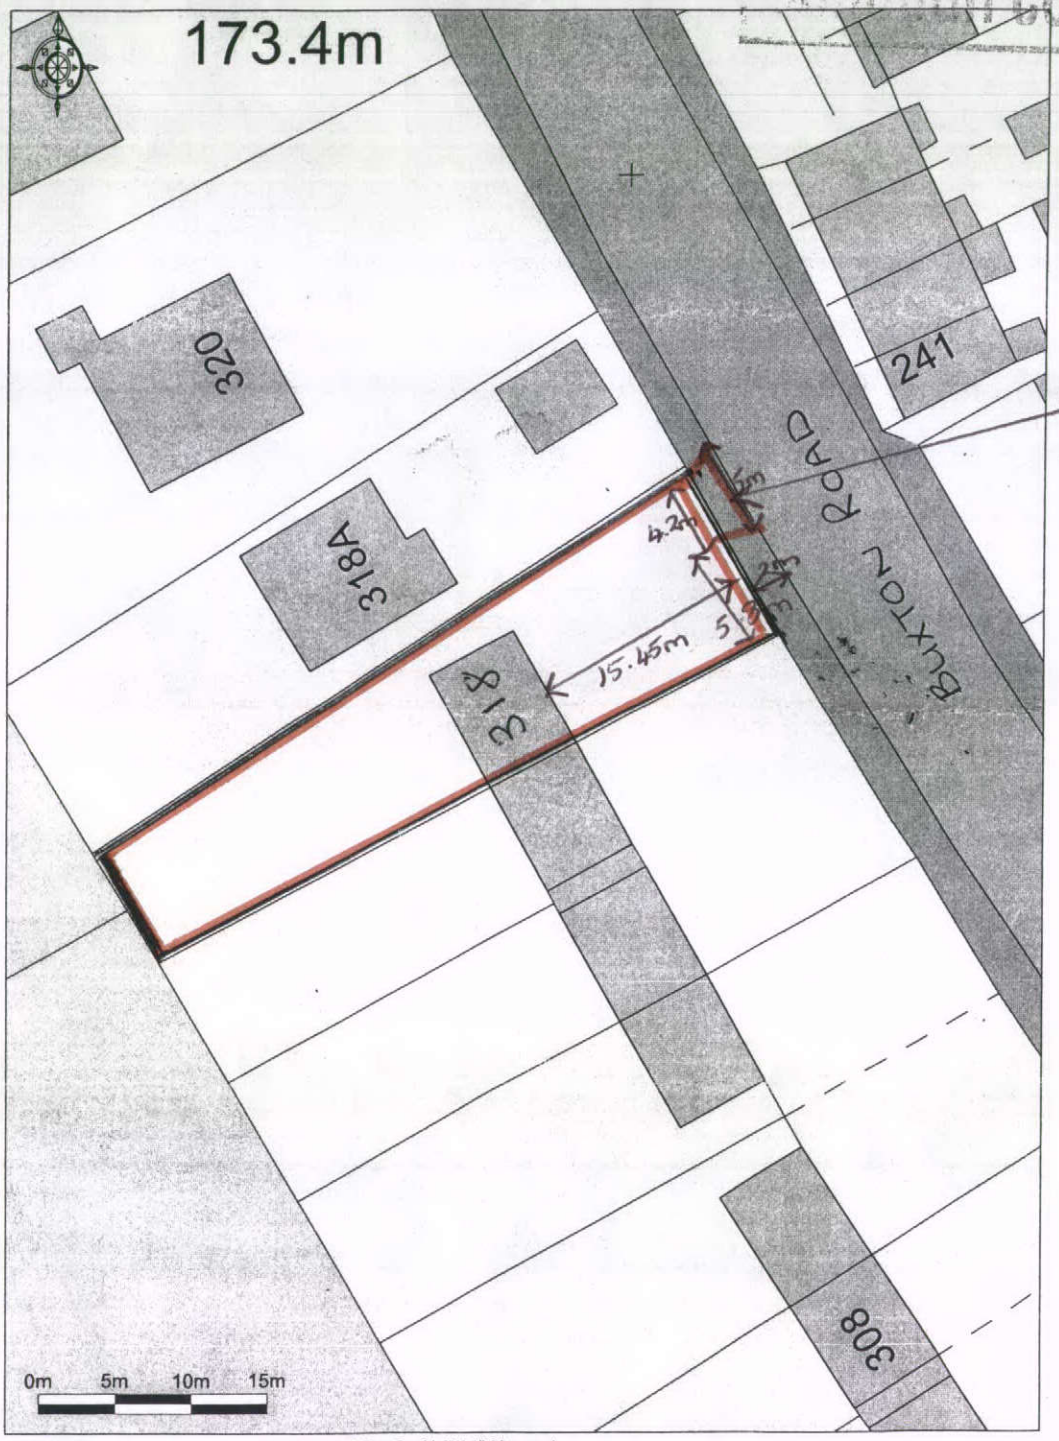

Promap®
Ordnance Survey © Crown Copyright 2013. All rights reserved.
Licence number 100022432. Plotted Scale - 1:500

02