
REAR ELEVATION AS EXISTING 1:50

ELEVATION IS MAINLY HIDDEN BEHIND CONIFER TREE PLANTING TO GARDEN TO REAR UNDER SEPARATE OWNERSHIP

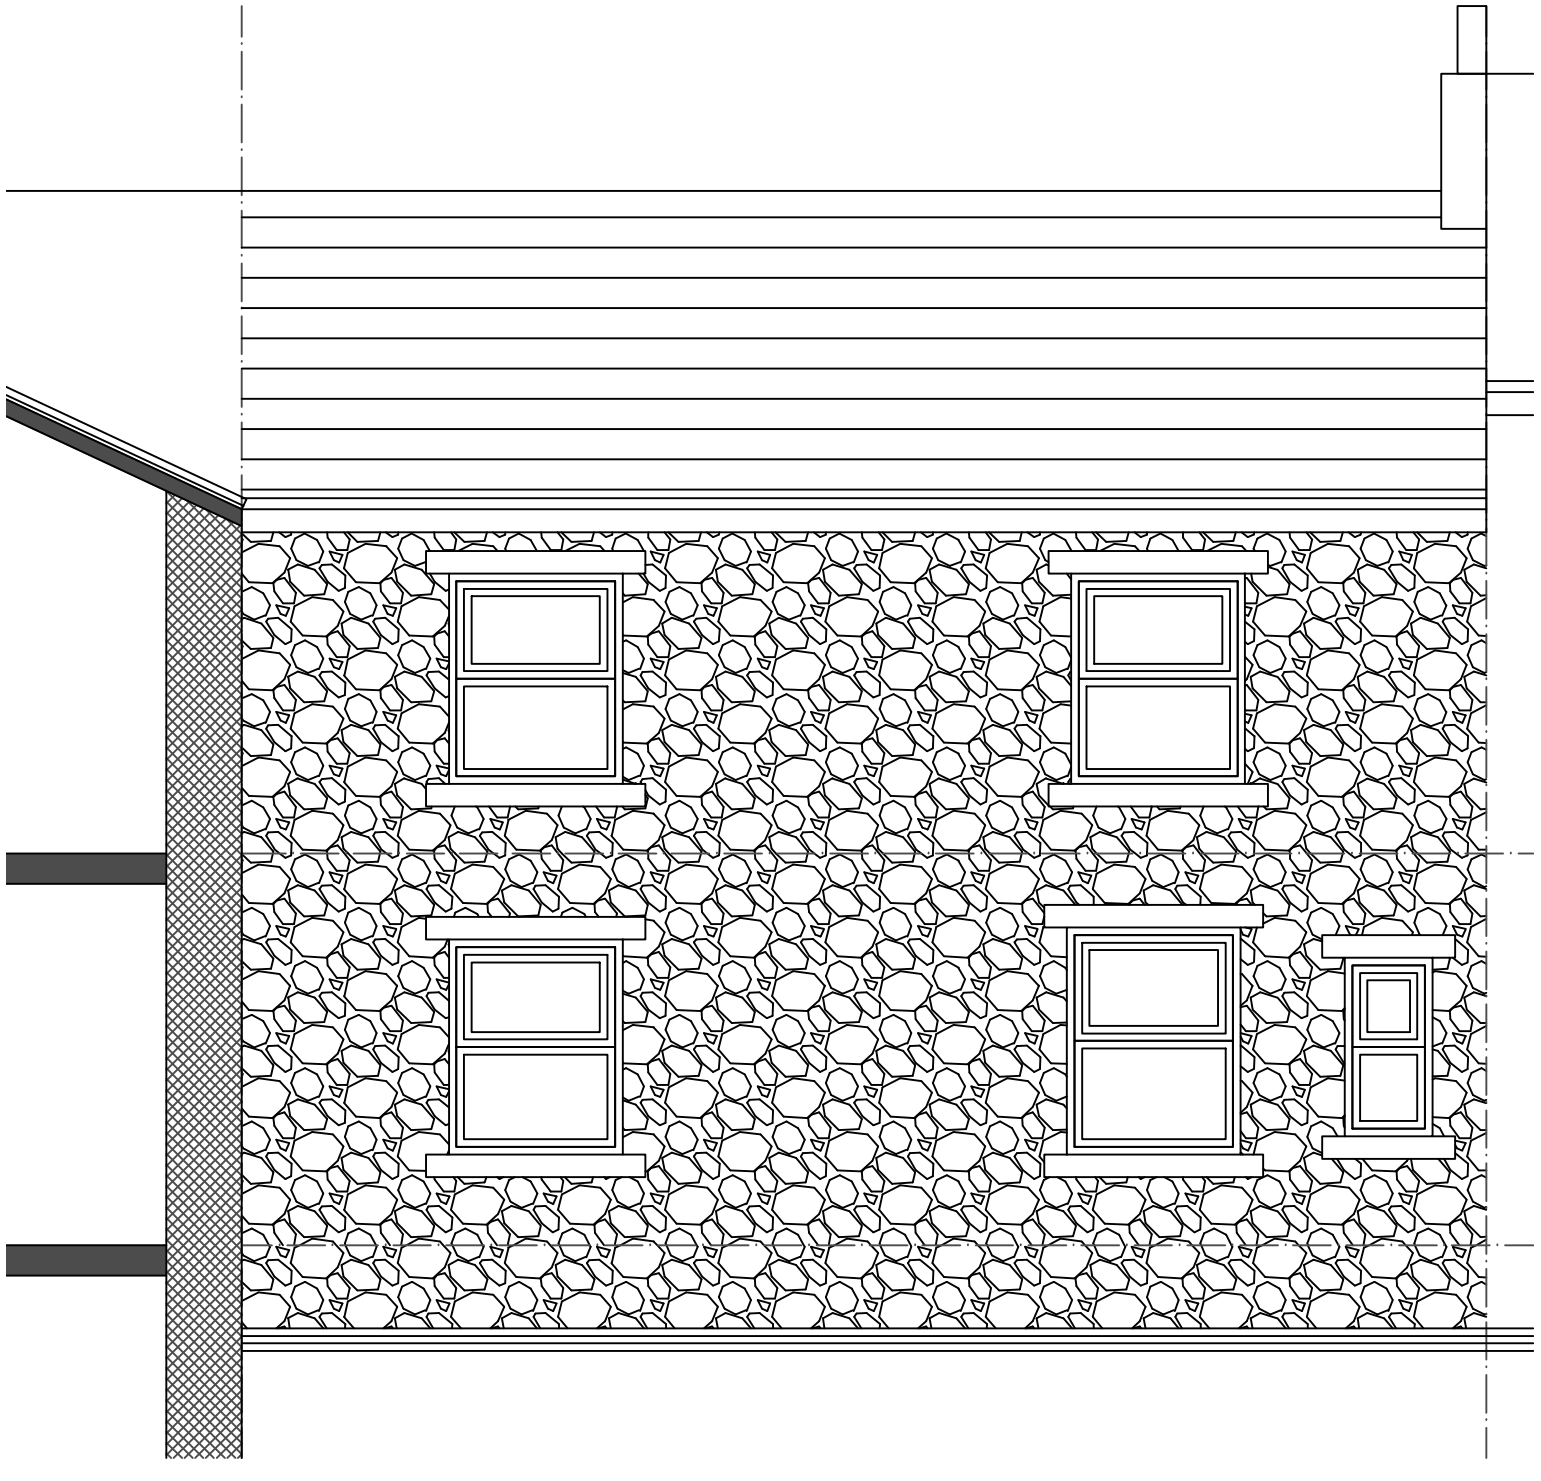







DWG: EXISTING
BAKERY COTTAGE
CHINLEY

REVISIONS:

1:50	CHECKED:
DATE: NOV'13	DRAWN:

©THIS DRAWING AND THE BUILDING WORKS (DEPICTED) ARE THE COPYRIGHT OF AJS ARCHITECTURE AND MAY NOT BE REPRODUCED OR AMENDED EXCEPT BY WRITTEN PERMISSION. NO LIABILITY WILL BE ACCEPTED FOR AMENDMENTS MADE BY OTHER PERSONS. - DO NOT SCALE OFF DRAWING, CONFIRM ALL DIMS ON SITE

A.J.S ARCHITECTURE
32 carr road.
buxton.
derbyshire.
sk17 6wf.
h: 01298 26062
m: 07794 400237



EXISTING 05

BAKERY COTTAGE

BAKERY COTTAGE, CHINLEY