
HPK/2013/0684

LAND ADJACENT TO 'STONECREST', HEATH ROAD, GLOSSOP

HIGH PEAK
9 DEC 2013
BOROUGH COUNCIL

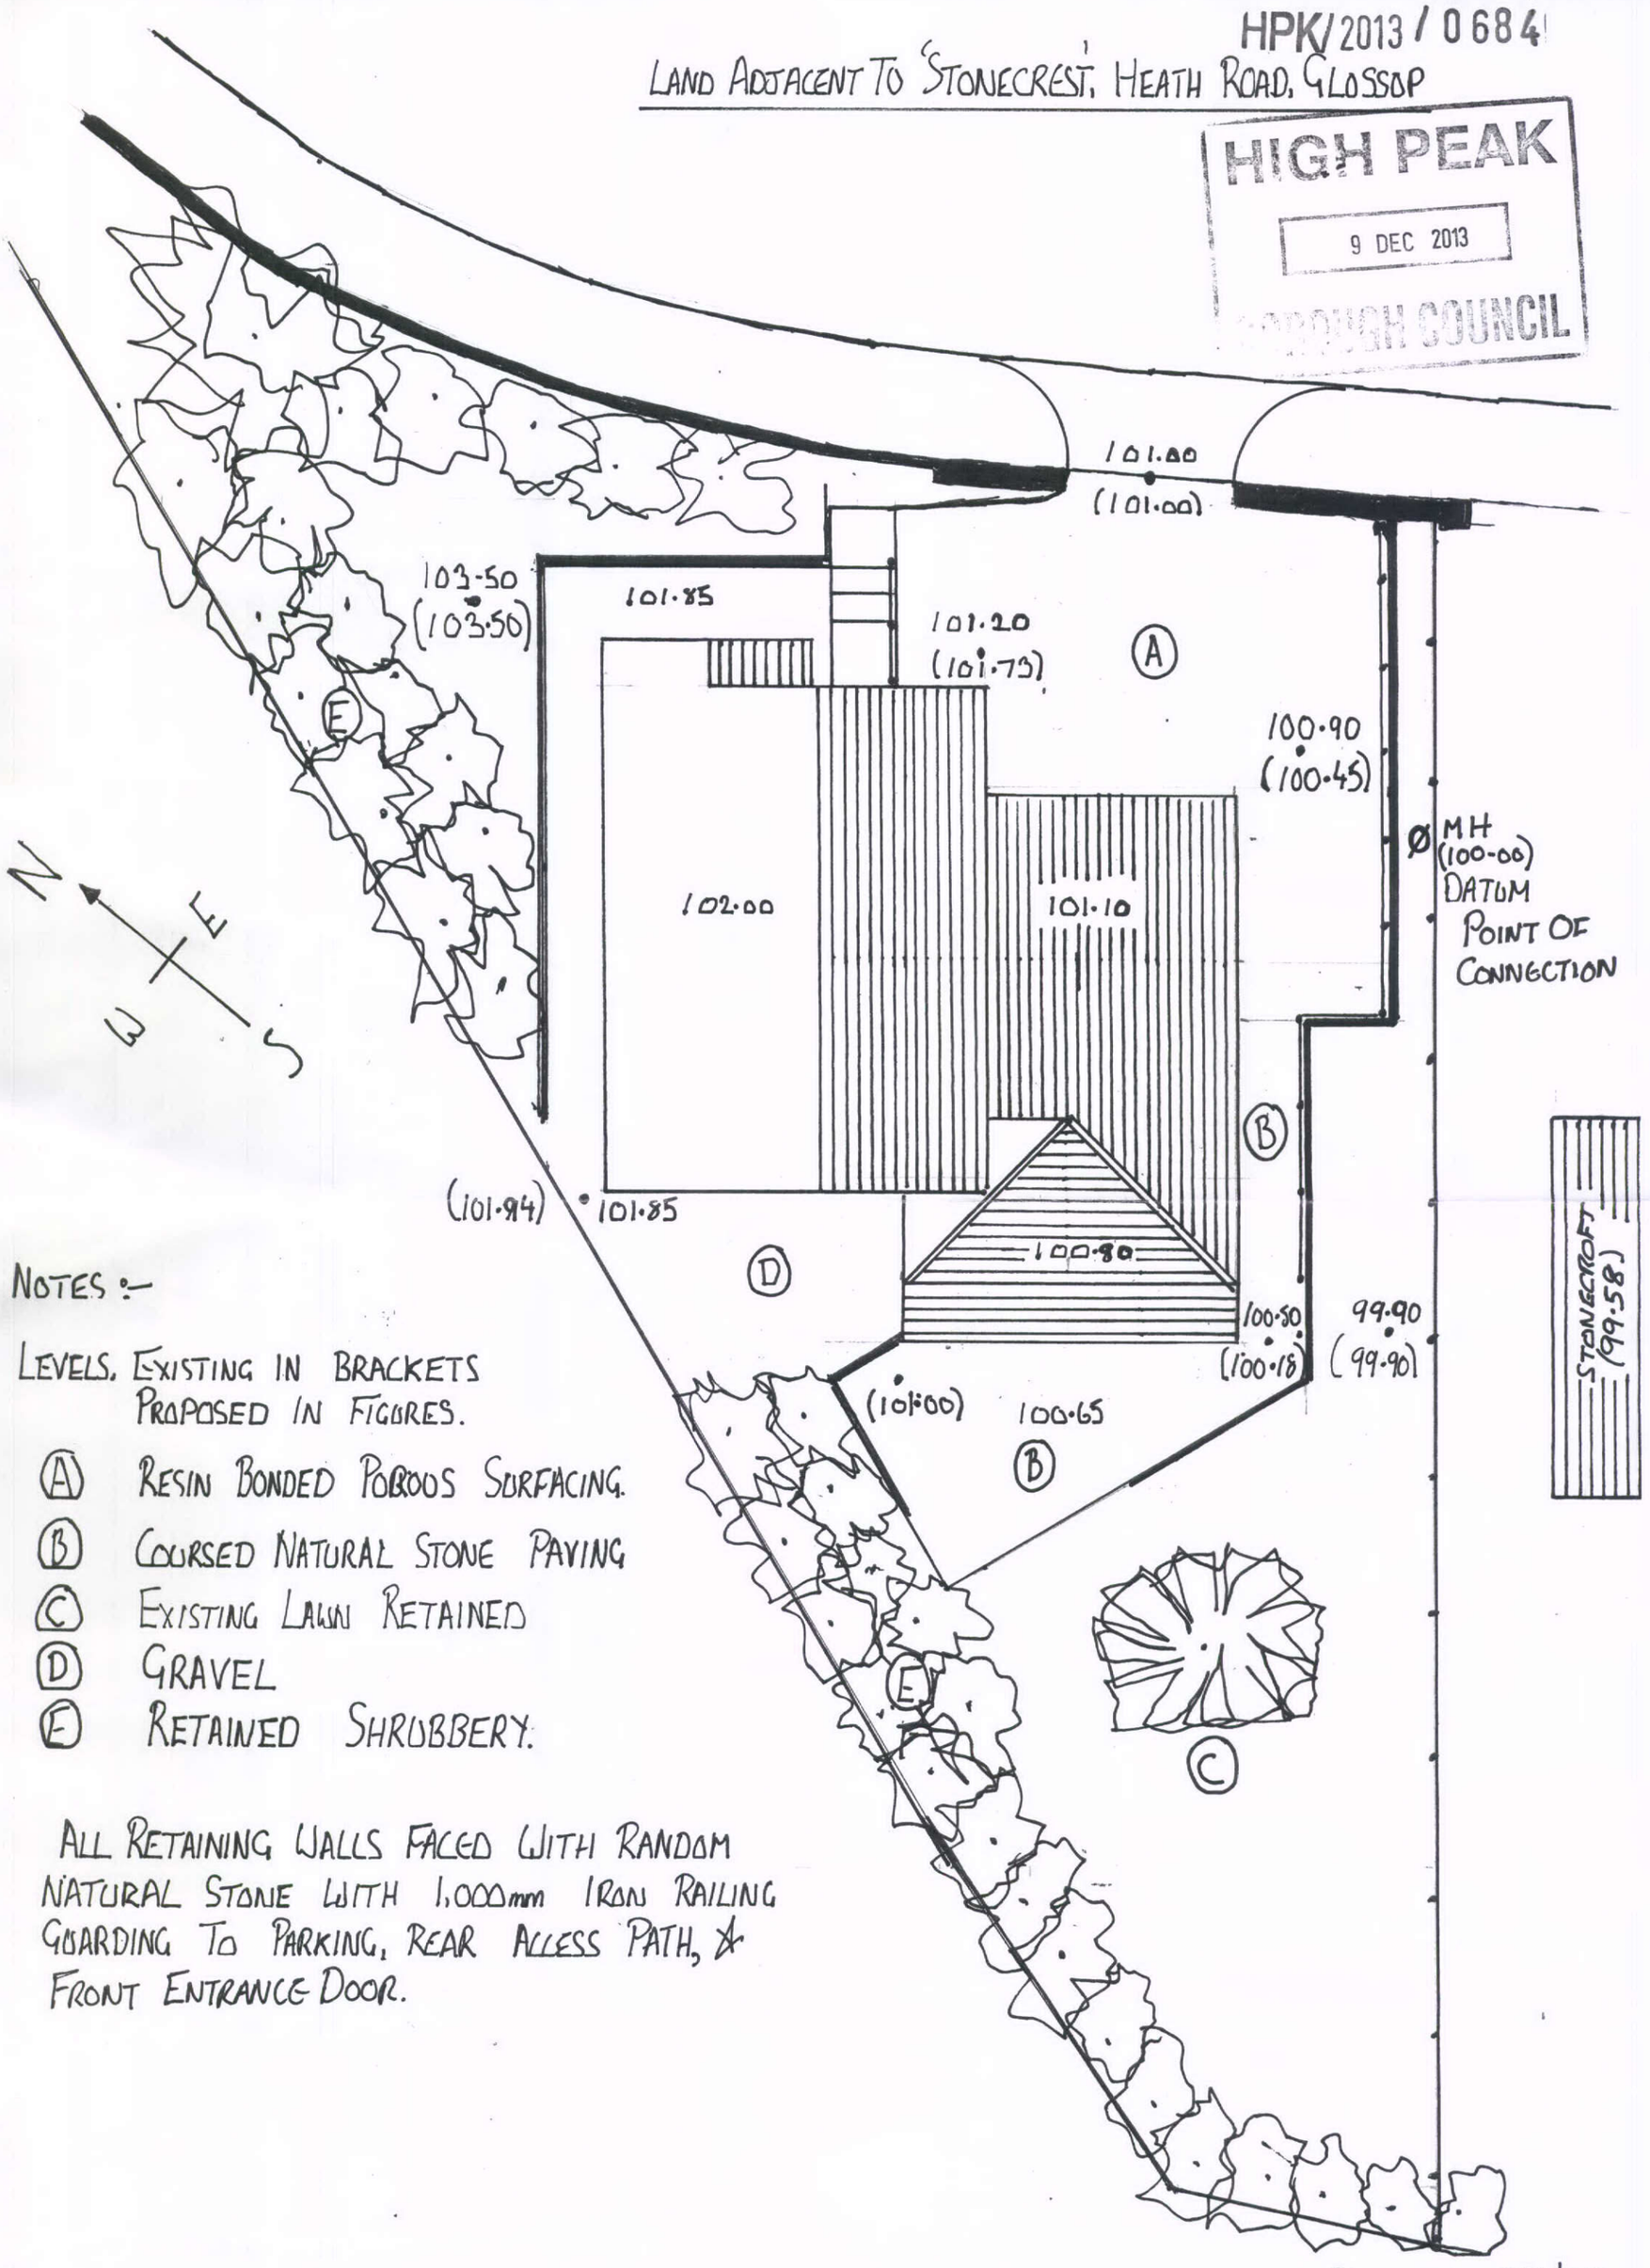

NOTES :-

LEVELS. EXISTING IN BRACKETS
PROPOSED IN FIGURES.

- (A) RESIN BONDED POROUS SURFACING.
- (B) COURSED NATURAL STONE PAVING
- (C) EXISTING LAWN RETAINED
- (D) GRAVEL
- (E) RETAINED SHRUBBERY.

ALL RETAINING WALLS FACED WITH RANDOM NATURAL STONE WITH 1,000mm IRON RAILING GUARDING TO PARKING, REAR ACCESS PATH, & FRONT ENTRANCE DOOR.

DRAWING No HRG/03
SCALE 1 TO 100