


PROPOSED WEST ELEVATION
SCALE 1:100 AT A3



PROPOSED SOUTH ELEVATION
SCALE 1:100 AT A3



EAST ELEVATION - REMAINS UNALTERED
SCALE 1:100 AT A3

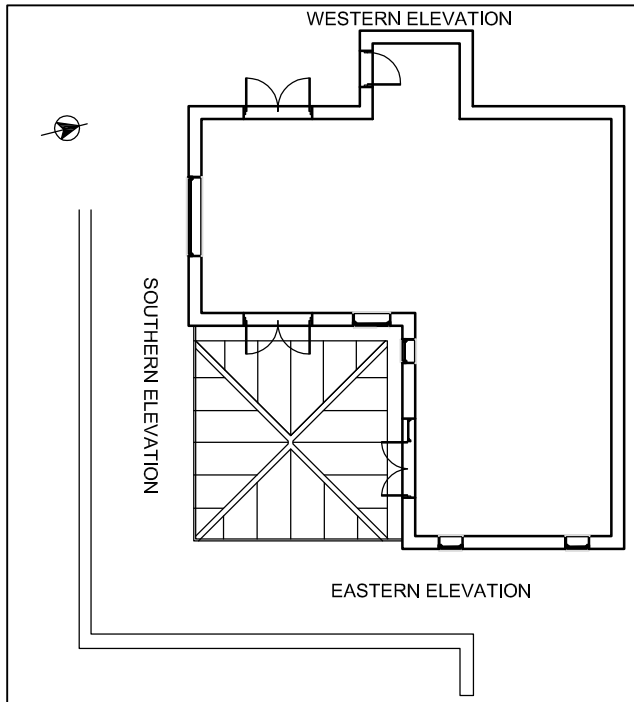

Copyright © 2010 Formroom.

The concepts and information contained on this drawing are the property of Formroom Ltd. Use or copying of this drawing in whole or in part without the written permission of Formroom constitutes an infringement of copyright.

LIMITATION: This drawing has been prepared on behalf of and for the exclusive use of Formrooms Client and is subject to and issued in connection with the provisions of the agreement between Formroom and its client. Formroom accepts no liability or responsibility whatsoever for or in respect of any use of or reliance upon this drawing by and any third party.

DIMENSIONING: Figured dimensions only to be taken from this drawing. All dimensions to be checked on site. Architects to be informed immediately of any discrepancies before work proceeds.

REV	AMENDMENT	DATE

N

Formroom Architects
7 Constance Street
Knott Mill
Manchester
M15 4JQ

Tel: +44 (0)161 870 1152

Client	Mark Thornley
Project	Oakwood Farm
Drawing	Proposed Building Elevations
Status	Lawful Development Certificate
Scale	1:100 at A3
Date	FEB 2013
Drawn	GB
Project No.	0200
Drawing No.	0200_05_001
Revision	/