

HIGH PEAK
12 DEC 2013
BOROUGH COUNCIL
HPK/2013/0674

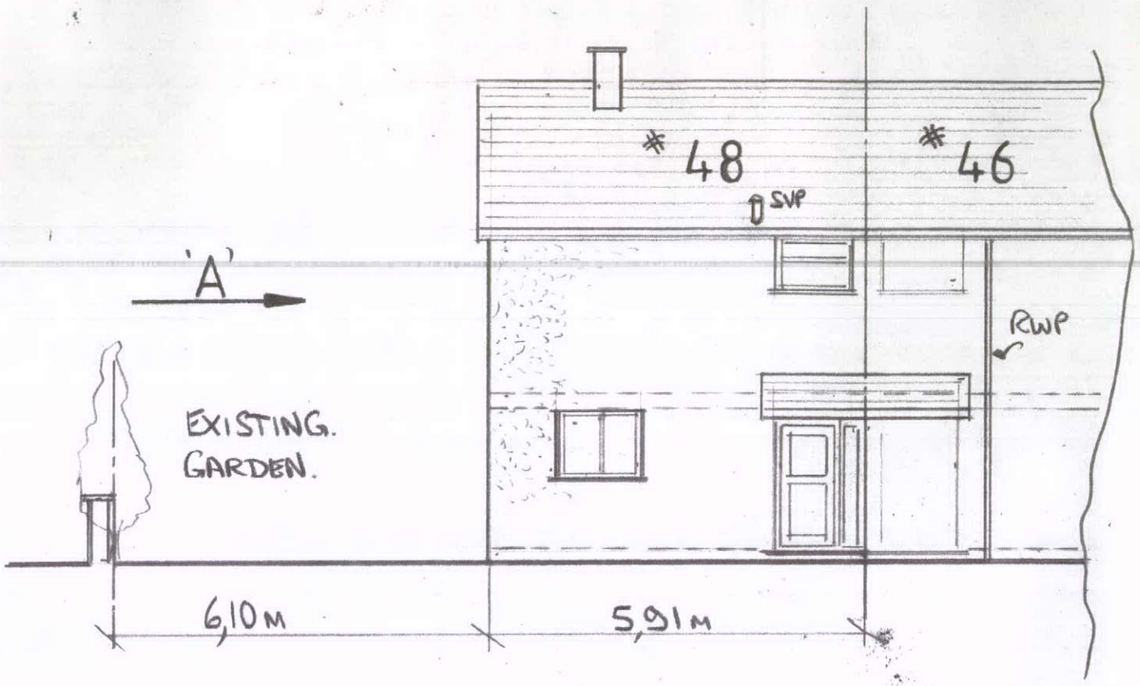


EXIST. FRONT ELEV.

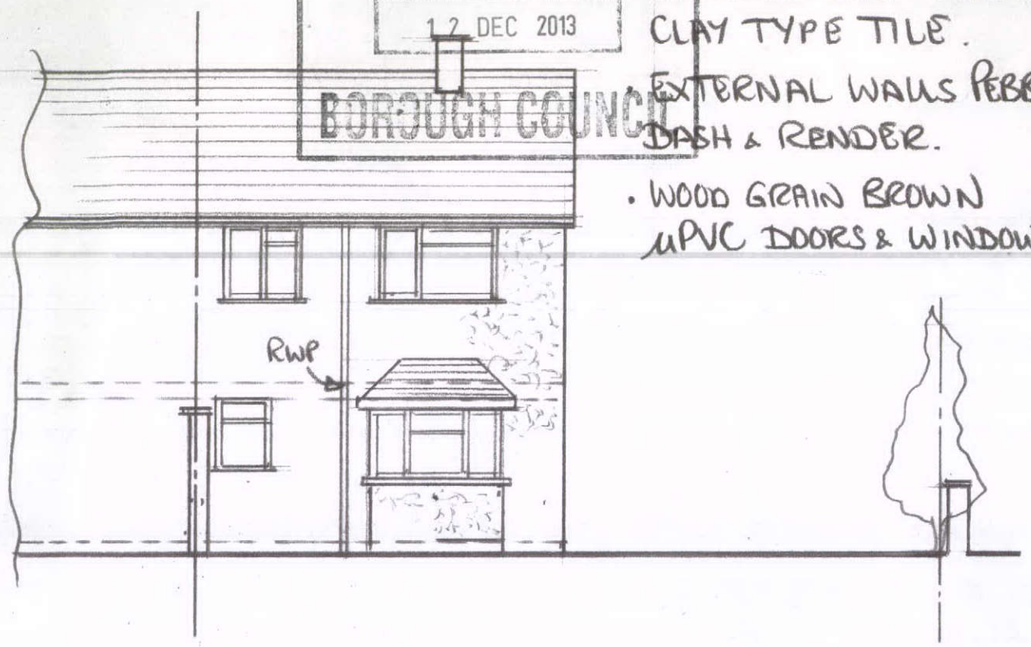

EXIST. REAR ELEV.

- EXISTING ROOF PLAIN CLAY TYPE TILE.
- EXTERNAL WALLS PEBBLE DASH & RENDER.
- WOOD GRAIN BROWN uPVC DOORS & WINDOWS.

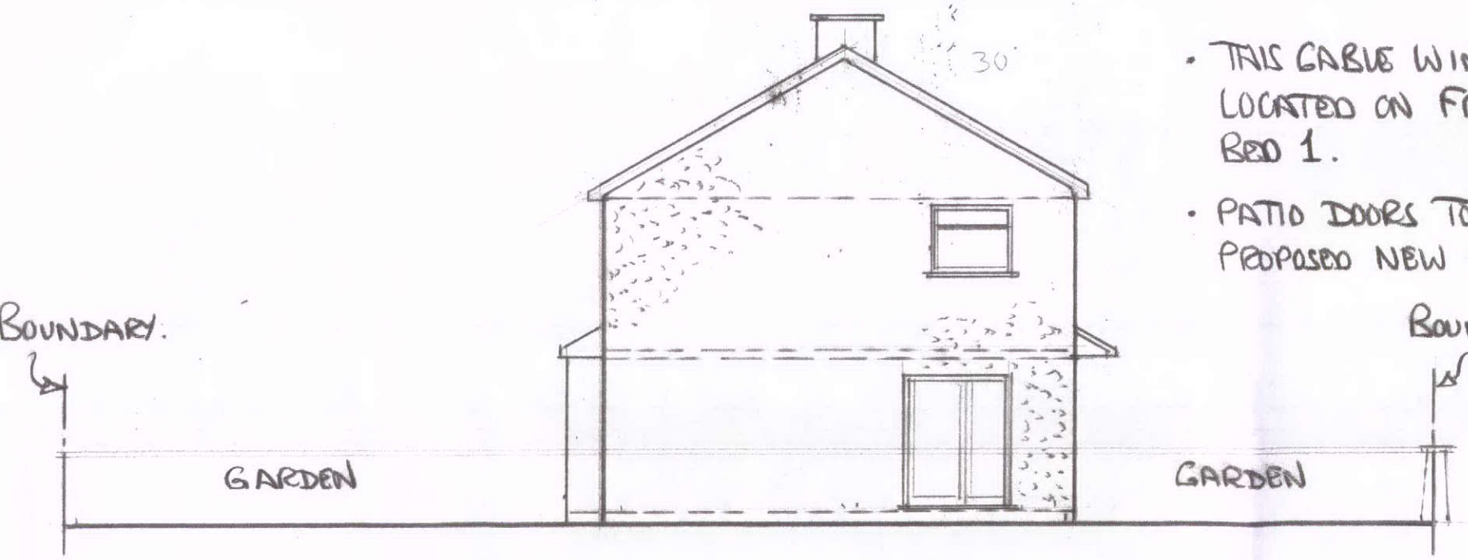

- THIS GABLE WINDOW TO BE RE LOCATED ON FRONT ELEV. FOR BED 1.
- PATIO DOORS TO BE RELOCATED IN PROPOSED NEW LOUNGE/DR.

EXIST. VIEW ON ARROW 'A'.

1208/0.

Proposed 3 Bed Dwelling 48a Chatsworth Road, Buxton for Mr D Wilkinson.
Scale 1:100 & 1:50.
Drg No SPM/ 1208-0