

HPK/2013/0674
HIGH PEAK
12 DEC 2013
BOROUGH COUNCIL

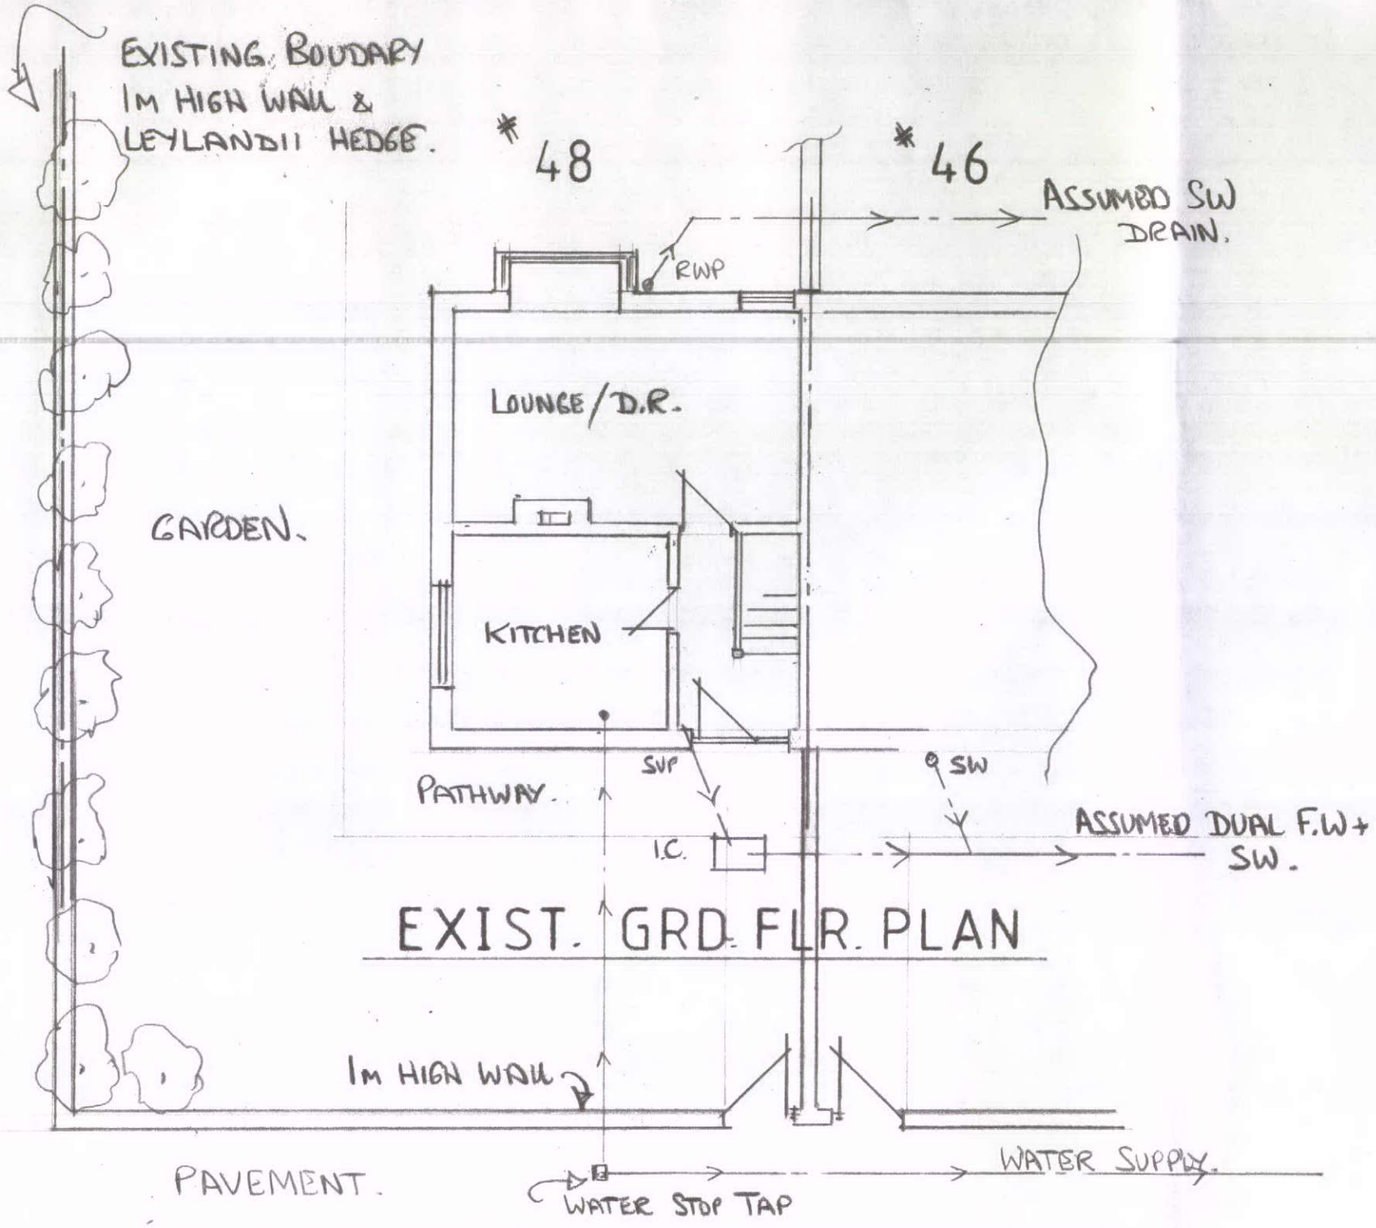

EXIST. GRD. FLR. PLAN

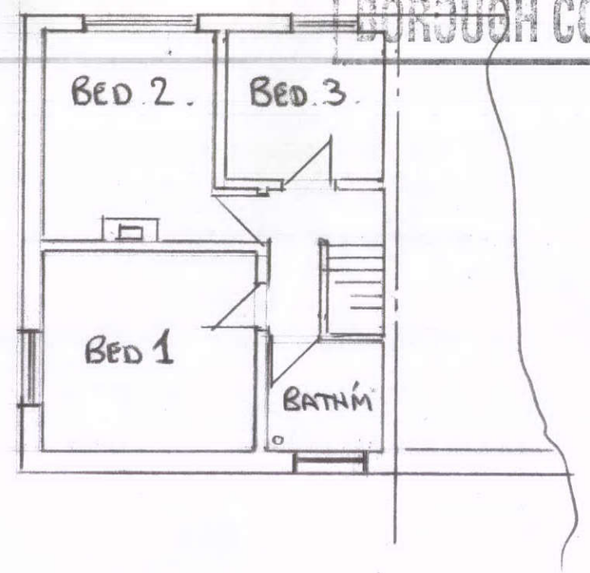

EXIST. 1ST. FLR. PLAN

1205/0

Proposed 3 Bed Dwelling 48a Chatsworth Road, Buxton for Mr D Wilkinson.
Scale 1:100 & 1:50.
Drg No SPM/ 1205-0