

HPK/2013/0674
HIGH PEAK
12 DEC 2013
BOROUGH COUNCIL

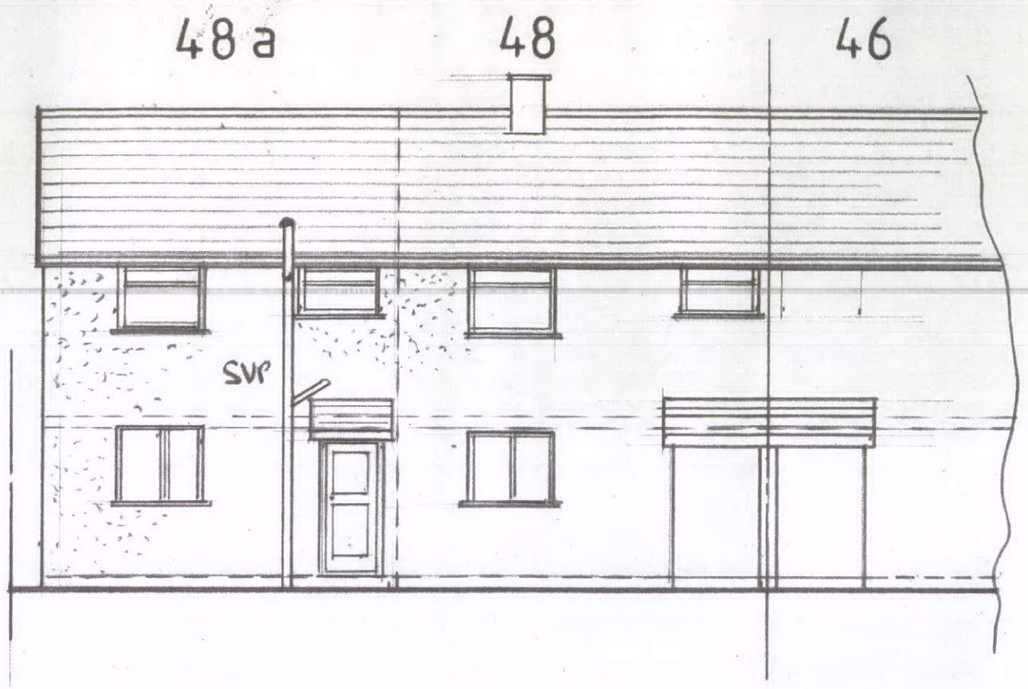

PROP. FRONT ELEV.



PROP. REAR ELEV.

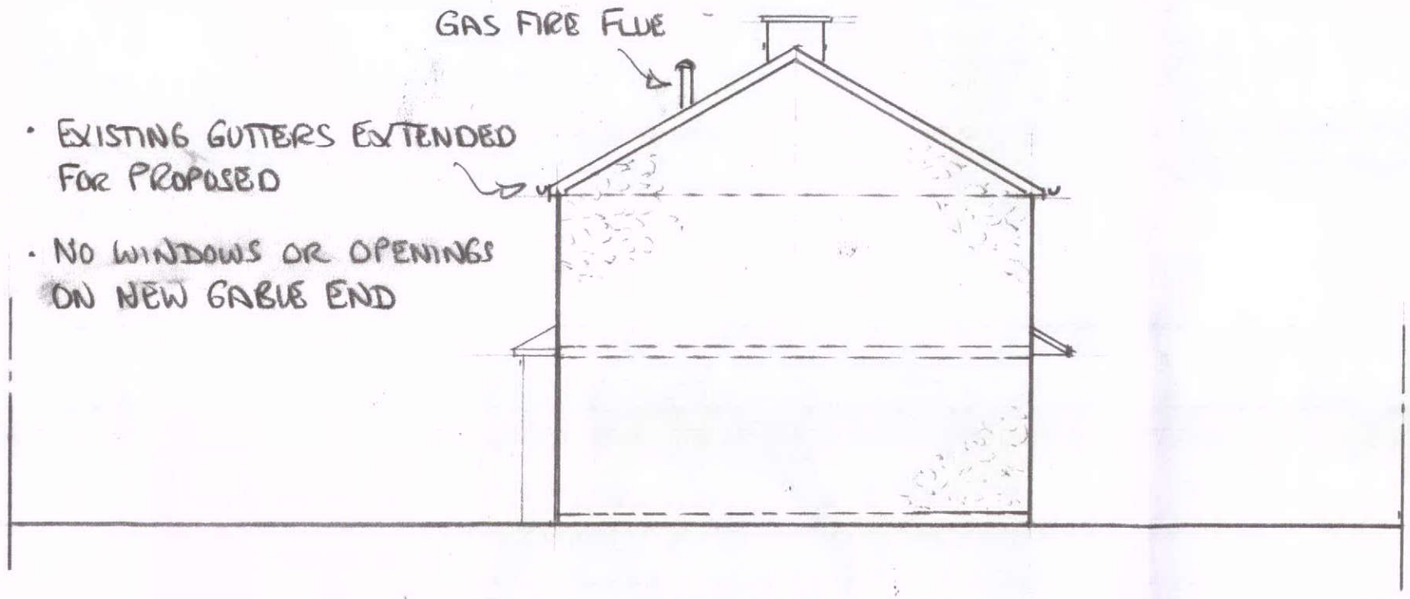

PROP. VIEW ON ARROW 'A'

12 RISERS @ 211mm
42"
10
1207/0

Proposed 3 Bed Dwelling 48a Chatsworth Road, Buxton for Mr D Wilkinson.
Scale 1:100 & 1:50.
Drg No SPM/ 1207 - 0