
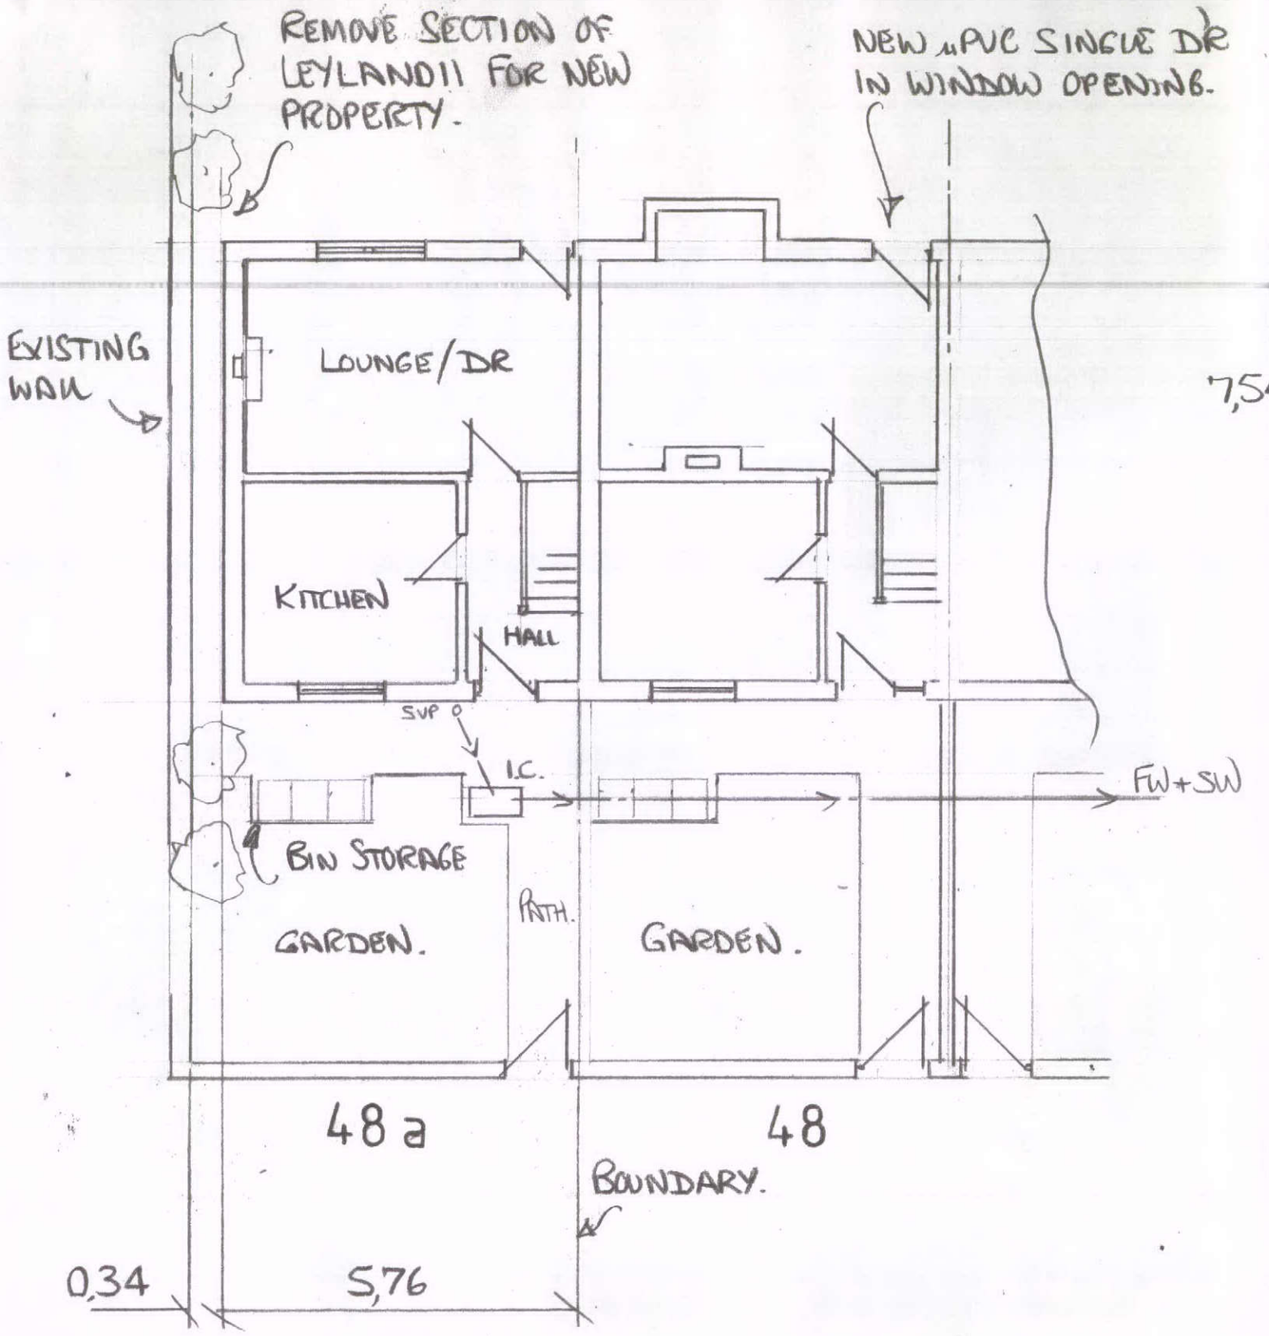



PROP. GRD. FLR. PLAN

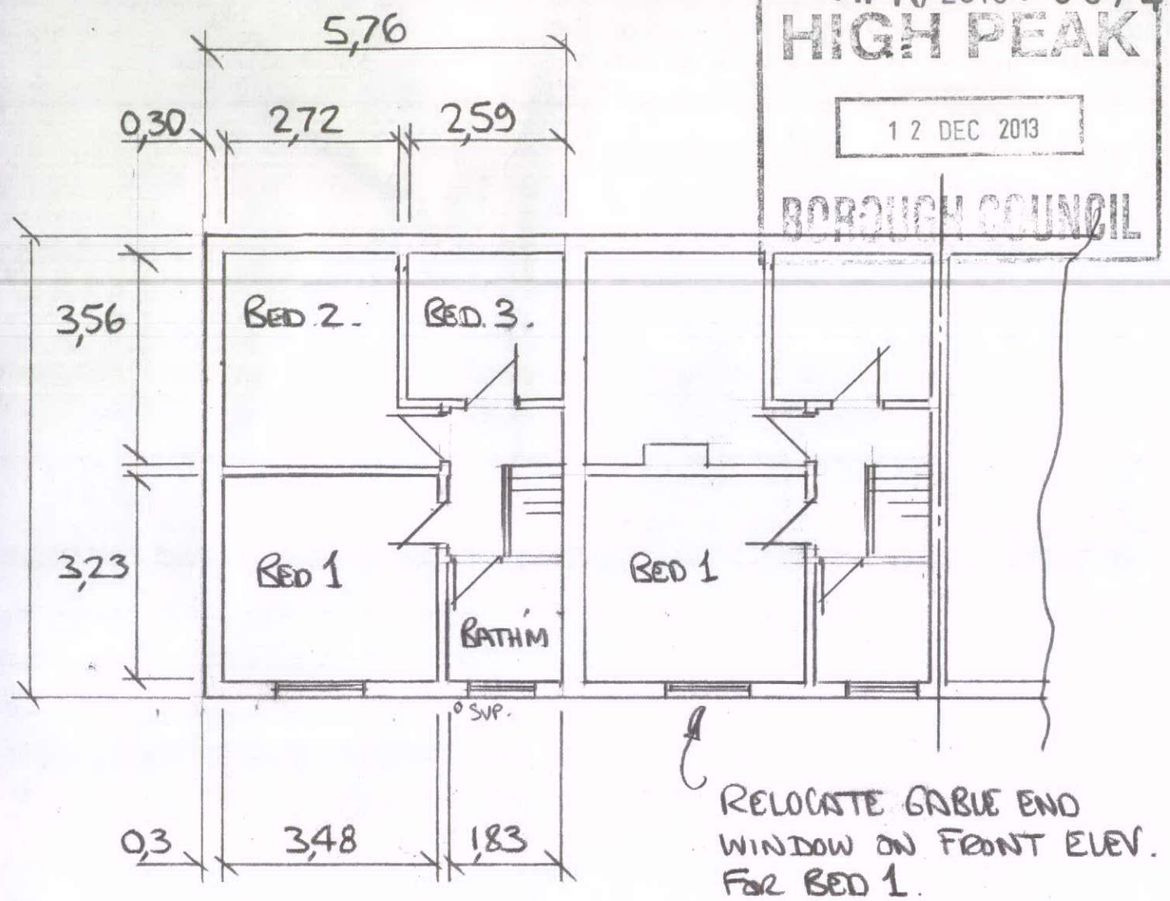


PROP. 1ST. FLR. PLAN

1206/0

**Proposed 3 Bed Dwelling 48a Chatsworth Road, Buxton for Mr D Wilkinson.**
**Scale 1:100 & 1:50.**
**Drg No SPM/ 1206 - 0**