
A3

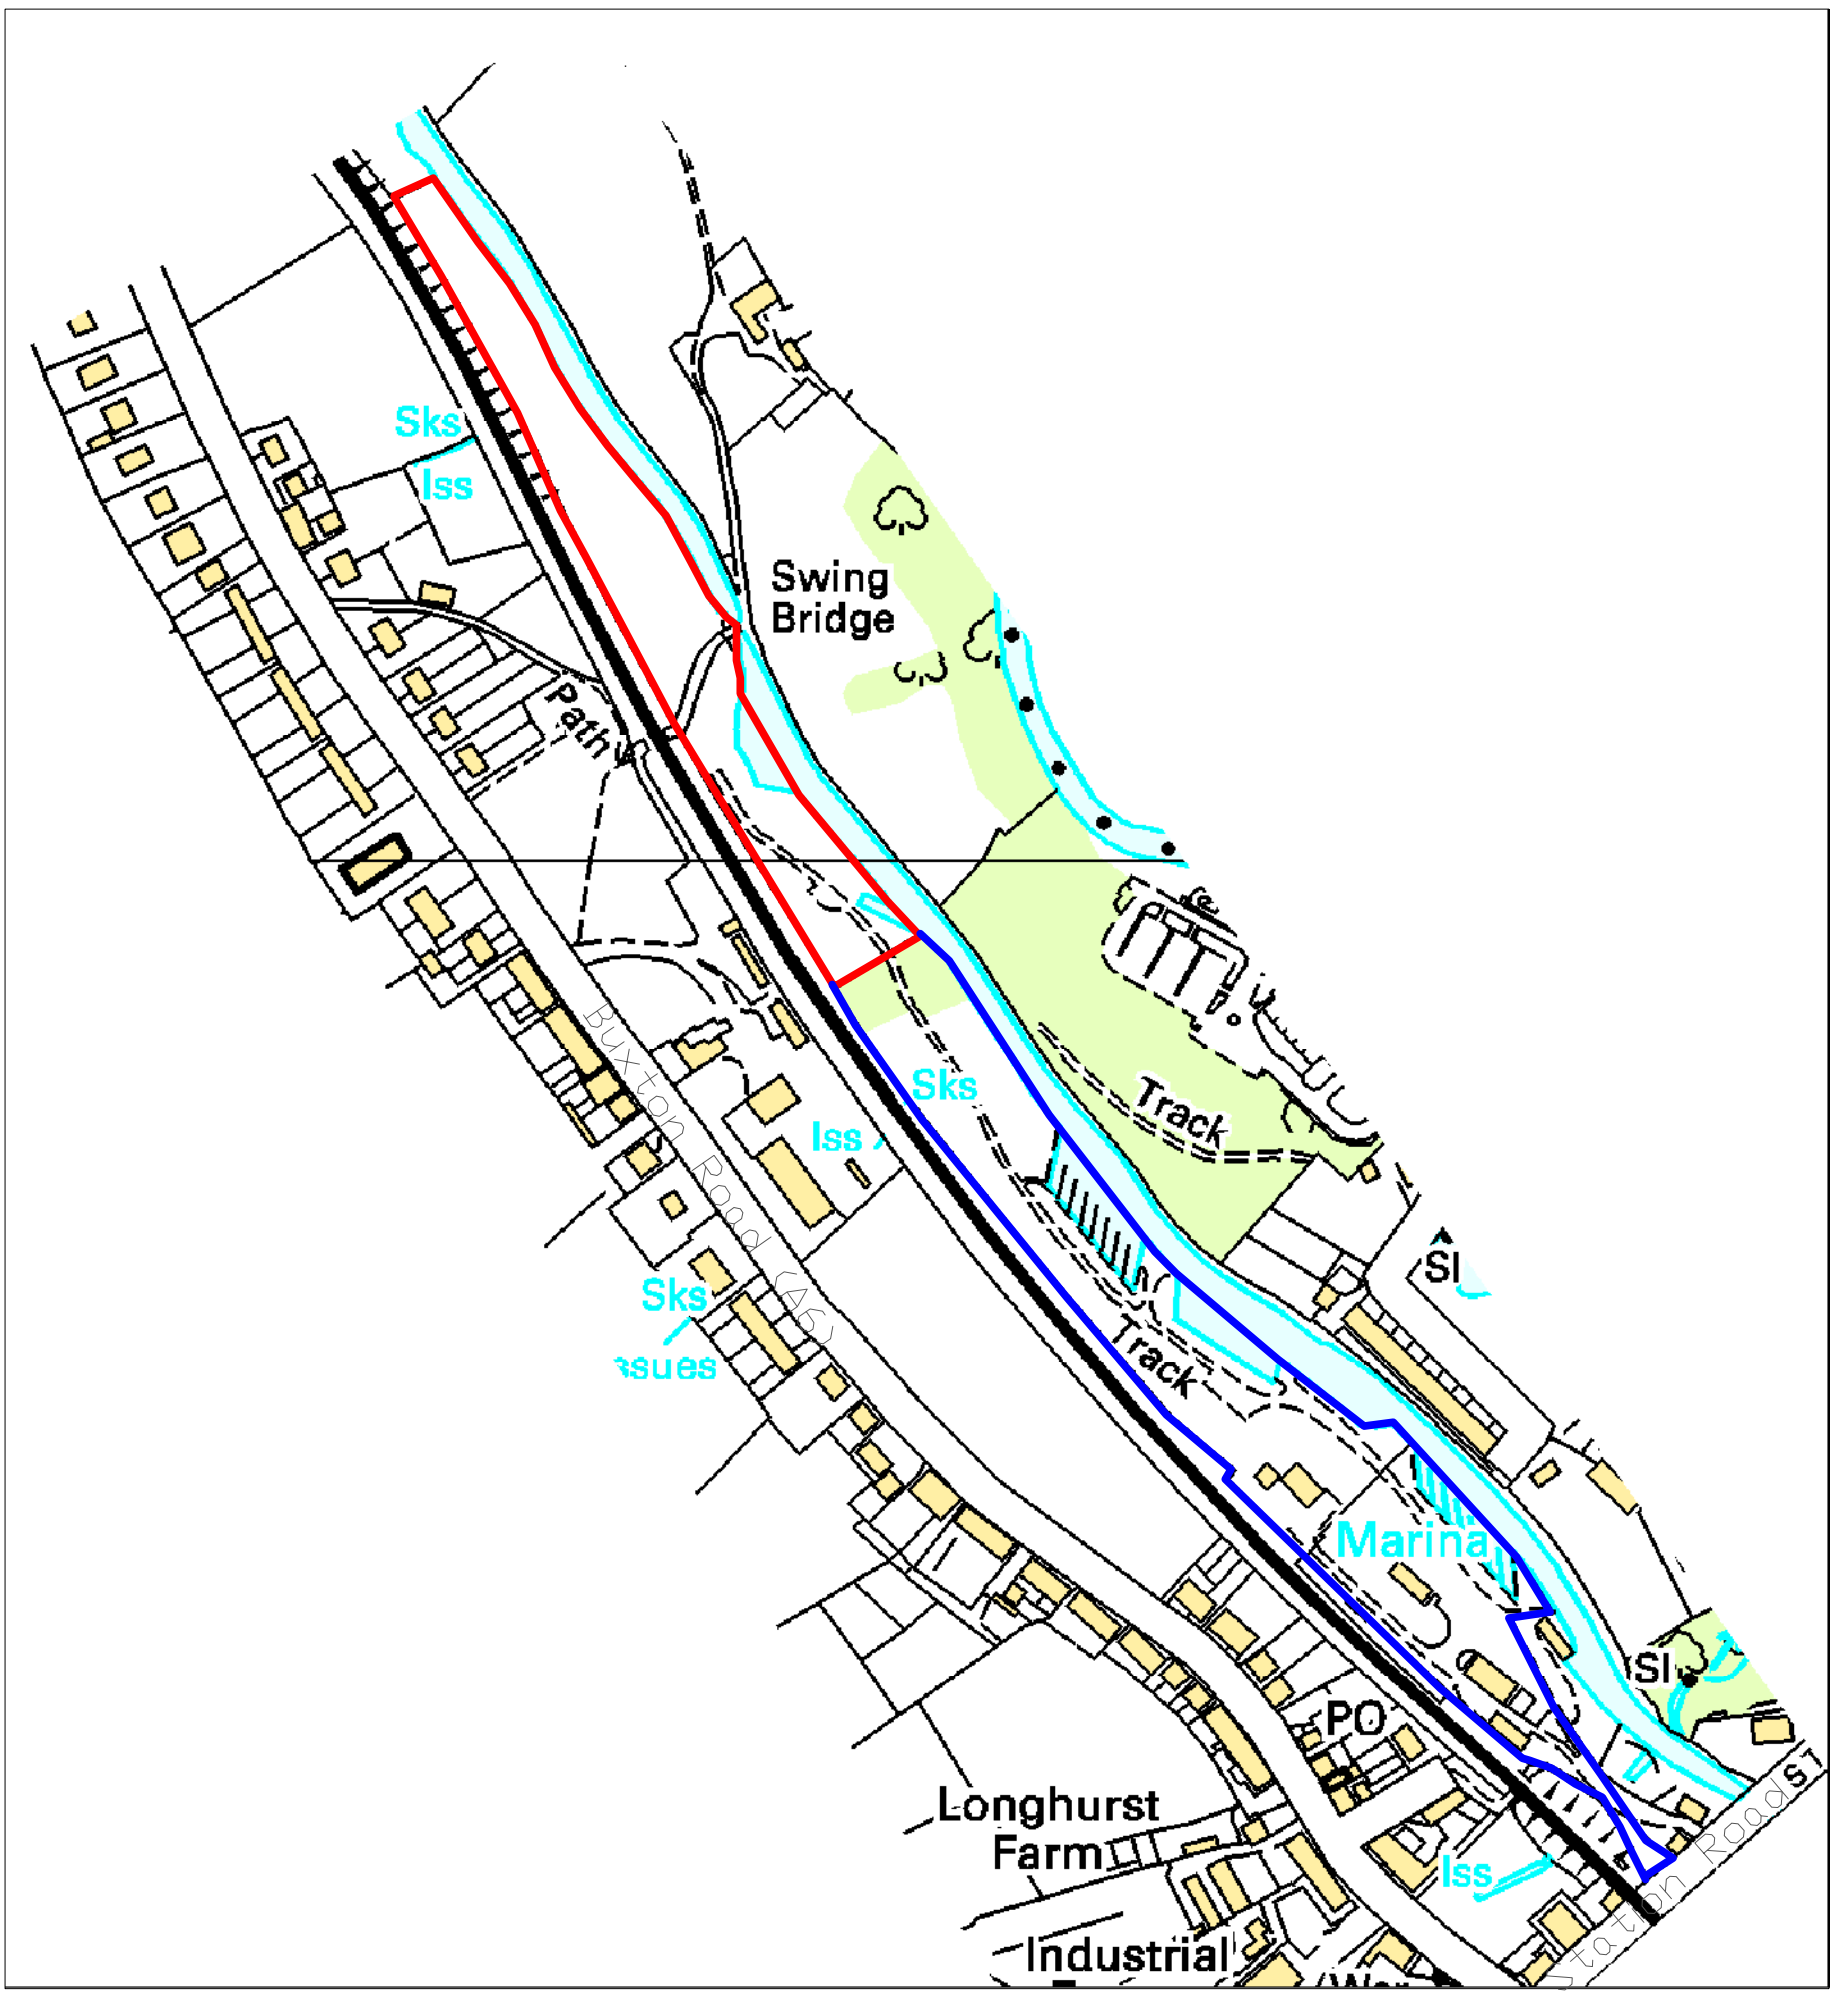

Remaining land within Applicants ownership

Application Boundary

NextPhase Development
planning ▪ development ▪ design

Chartered Planning & Development Surveyors
17 Hollingsworth Mews, Lakeside Park, Cannock, Staffordshire. WS11 0GS. Tel: 01543 321399

TITLE:	Land at and to the north of Furness Vale Marina Application for extension and renovation of moorings Mr R Purcell ¦ BLOCK PLAN		
JOB NO:	0134/01	**DATE:**	Oct 2012
DRG NO:	0134/01/2	**DRAWN BY:**	CJW
SCALE:	1 : 1250	OS Copyright reserved NextPhase Development Ltd Copyright reserved	