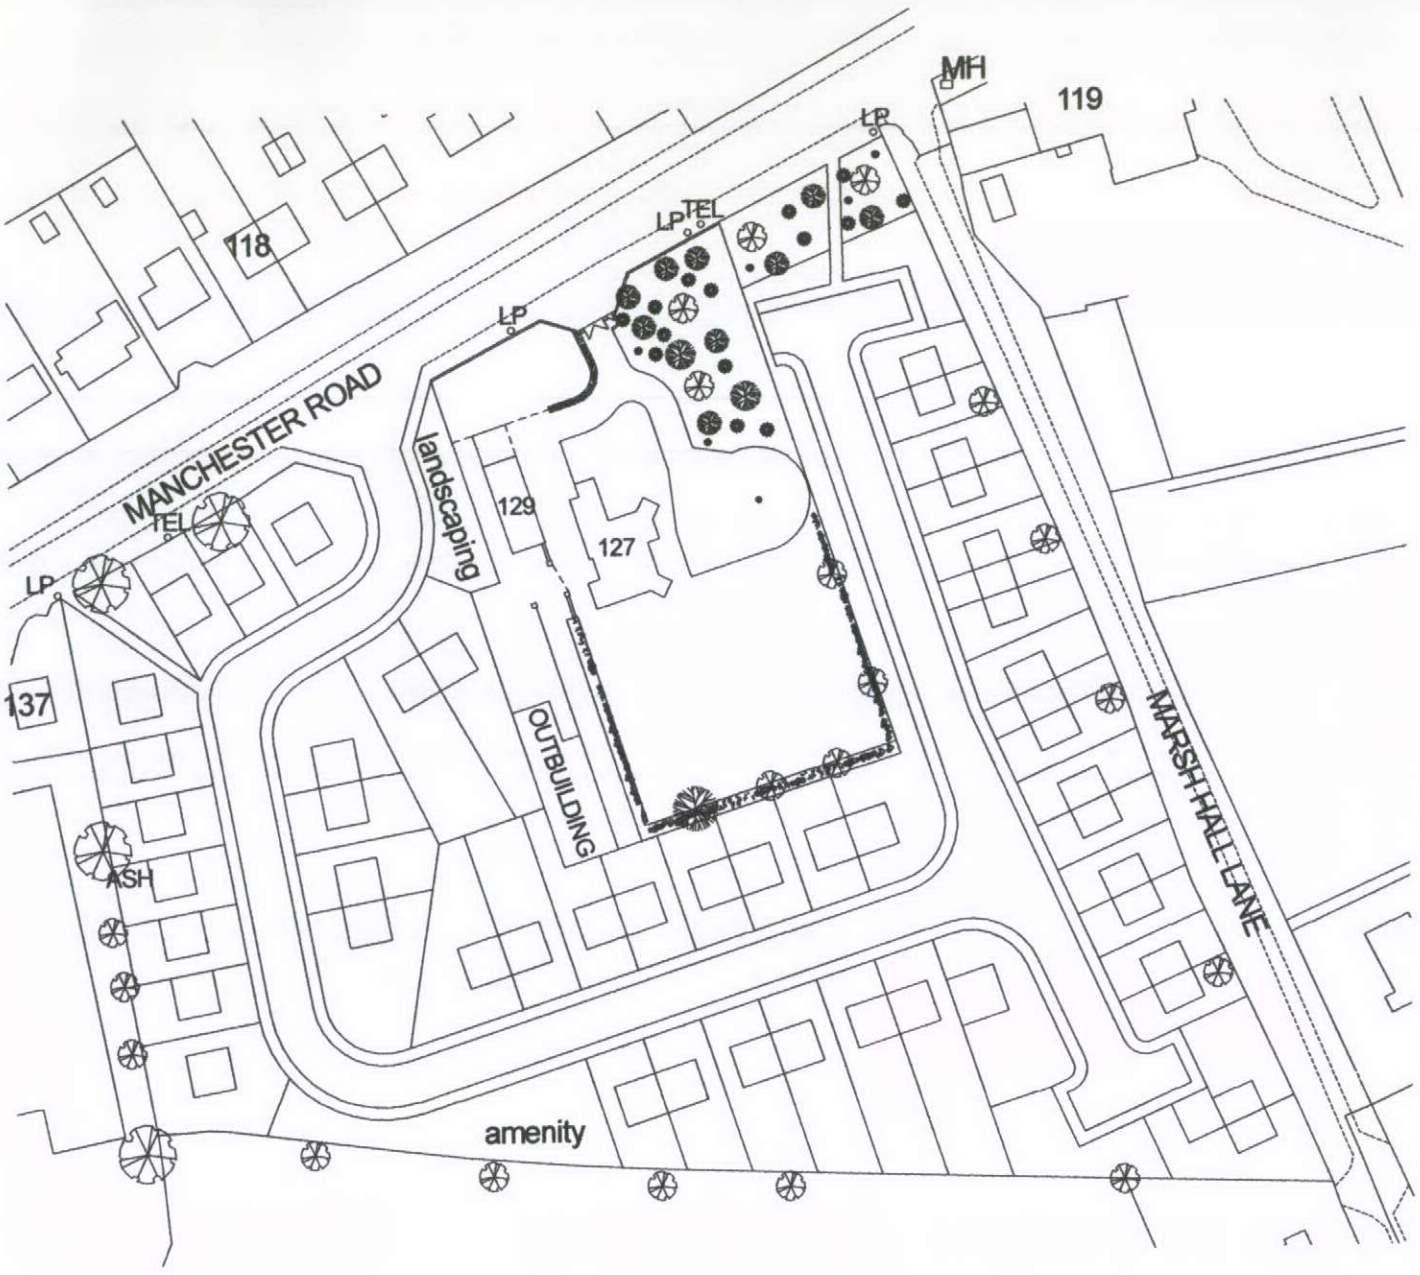


North

0 10 20 30 M

Scale 1/1250

PROPOSED HOUSES AT MANCHESTER ROAD,
CHAPEL EN LE FRITH,
FOR MR S RICHARDSON & PARTNERS.
INDICATIVE LAYOUT.

Trevor Gilman Design
7, Athelstane Terrace, 7, Manchester Road, Buxton,
Derbyshire SK17 6SE
07773 381824 gilmantrevor@gmail.com

Drg no RICHARDSON 41 Drawn 12.7.13