

HPK 2013 0057

general notes:
do not scale the drawing.
all dimensions to be checked on site prior to commencement of work and any discrepancy shall be immediately reported and resolved prior to work commencing. this drawing is to be read in conjunction with all relevant drawings and specifications relating to the job whether or not indicated on the drawing. Copyright reserved to mck associates ltd. and this drawing may not be used or reproduced without prior written consent.

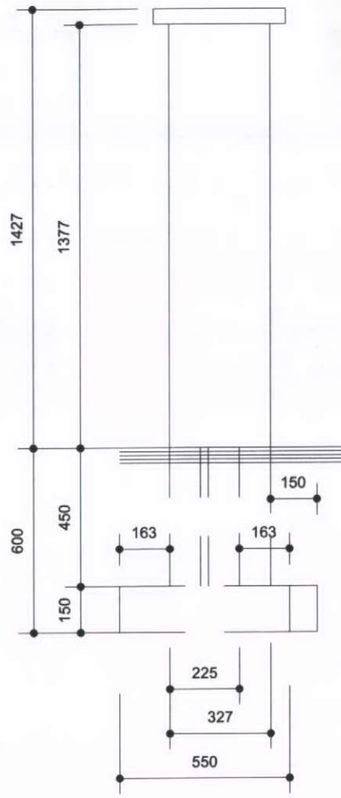

SECTION

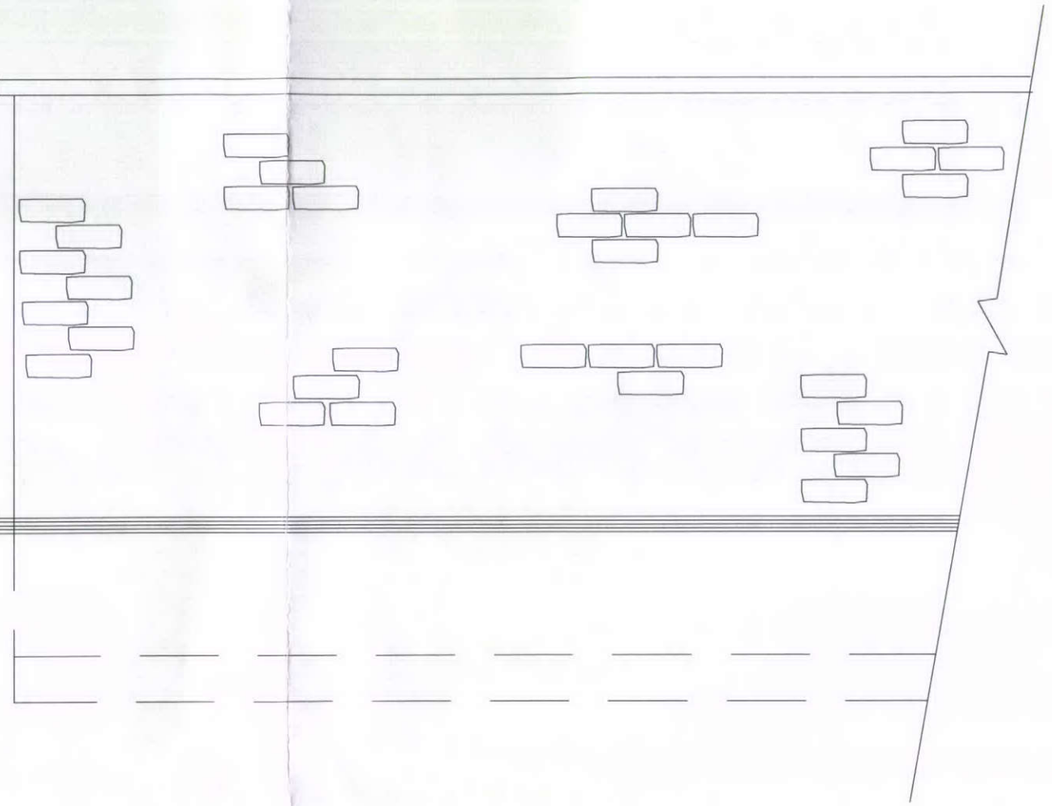

ELEVATION

HIGH PEAK BOROUGH COUNCIL
PLANNING ROOM
16 DEC 2013

PLANNING

Client: Barratt Developments	Project: Crossings Road, Chapel-en-le-Frith	Drawing Title: 1500mm high wall	Job No: 11-018	Drawing No: BT02	Rev:	
			Drawn: BRS / Checked: MJK	Scale: 1:50	Date: Nov 13	

mck associates limited
architecture | building surveying | urban design
burnaby villa ■ 48 watling street road ■ fulwood ■ preston ■ pr2 8bp
tel: 01772 774510 fax: 01772 774511 email mck@mckassociates.co.uk