

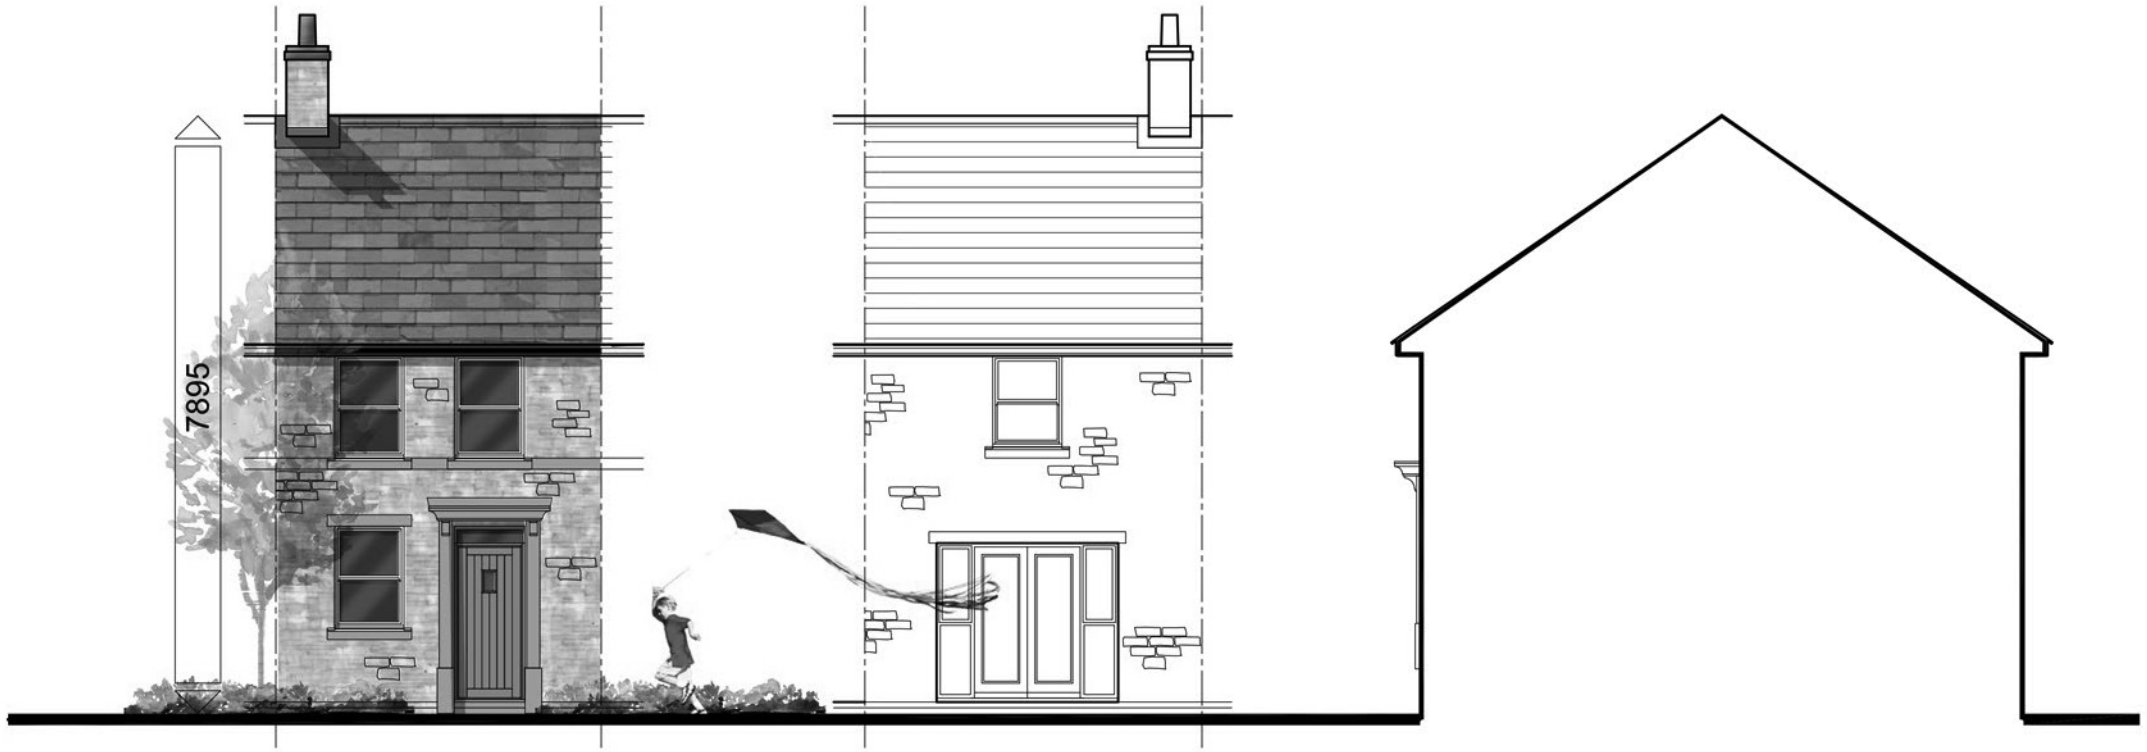


FRONT ELEVATION

REAR ELEVATION

SECTION/SIDE ELEVATION

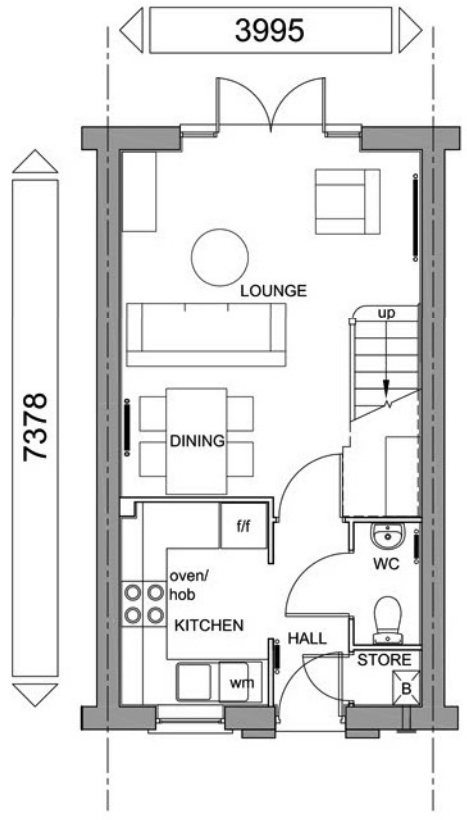

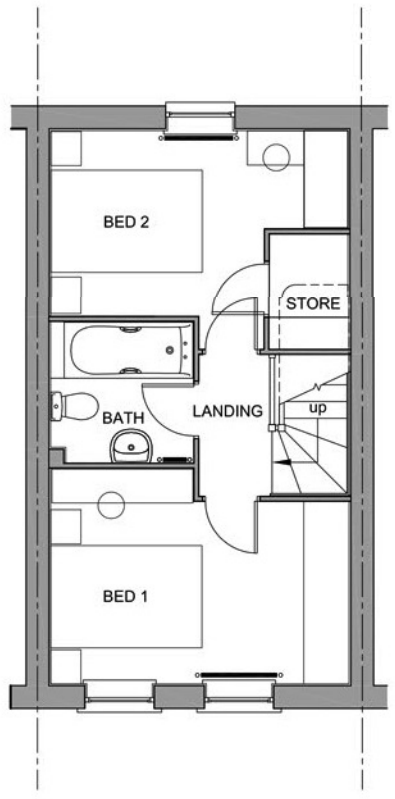

GROUND FLOOR PLAN

FIRST FLOOR PLAN

PLANNING

Client: BARRATT DEVELOPMENTS PLC

Project: Manchester Road, Chapel-en-le-Frith

Drawing Title: Ashford Housetype (Stone) Floor Area - 640sq.ft./59.5m2

Job No: 11-018

Drawing No: HT

Rev:

Drawn: M.KING

Checked:

Scale: 1:100

Date: Oct 2013

mck associates limited
architecture | building surveying | urban design
burnaby villa ■ 48 watling street road ■ fulwood ■ preston ■ pr2 8bp
tel: 01772 774510 fax: 01772 774511 email mck@mckassociates.co.uk

Dwg. Name & Location: Z:\Job's\2011 jobs\11-018 Barratt Homes (mc) - Crossings Road, Chapel-en-le-Frith\Drawings\RESERVED MATTERS APPP..ICATION 23.09.13\RAshford.dwg