




FRONT ELEVATION

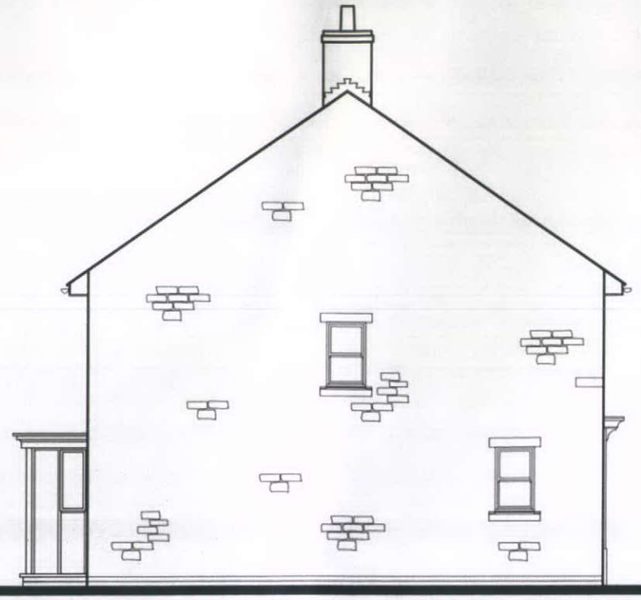


SIDE ELEVATION

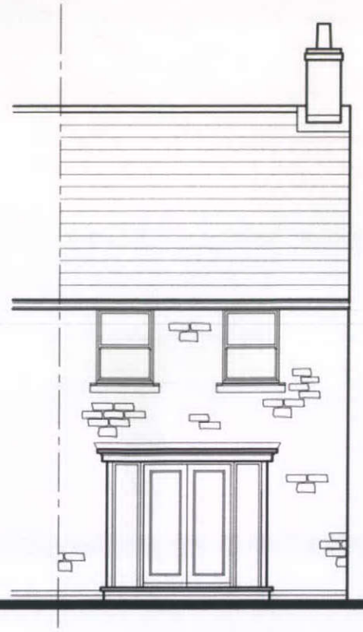


REAR ELEVATION

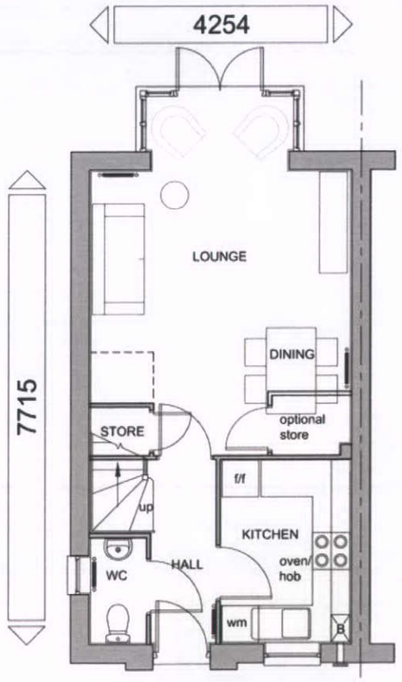

GROUND FLOOR PLAN

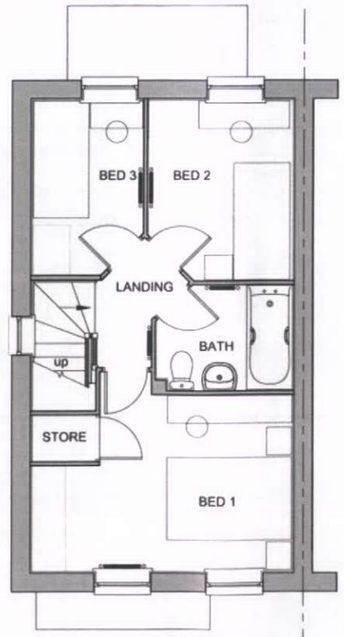

FIRST FLOOR PLAN

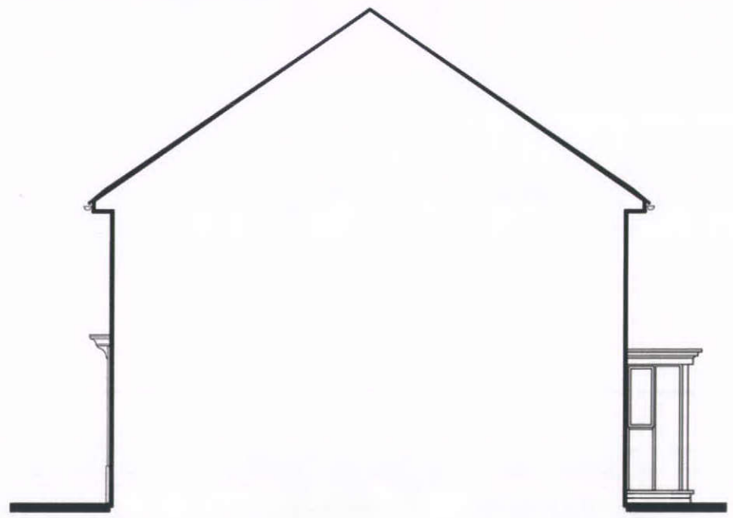

SECTION/SIDE ELEVATION

02 PLANNING

Client: BARRATT DEVELOPMENTS PLC

Project: Manchester Road, Chapel-en-le-Frith

Drawing Title: Bampton Housetype (Stone) Floor Area - 738sq.ft./68.6m2

Job No: 11-018

Drawing No: HT

Rev:

Drawn: M.KING

Checked:

Scale: 1:100

Date: Oct 2013

mck associates limited
architecture | building surveying | urban design
burnaby villa ■ 48 watling street road ■ fulwood ■ preston ■ pr2 8bp
tel: 01772 774510 fax: 01772 774511 email mck@mckassociates.co.uk