


FRONT ELEVATION



SIDE ELEVATION



REAR ELEVATION

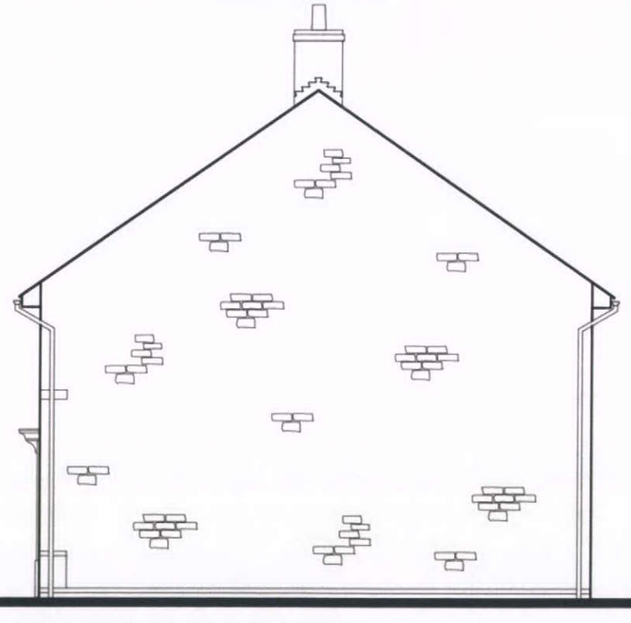

SIDE ELEVATION

03 PLANNING

Client: BARRATT DEVELOPMENTS PLC

Project: Manchester Road, Chapel-en-le-Frith

Drawing Title: Barwick Housetype - Elevations (Stone) Floor Area - 836sq.ft./77.7m2

Job No:		Drawing No:	Rev:
11-018		HT	
Drawn: M.KING	Checked:	Scale: 1:100	Date: Oct 2013

mck associates limited
architecture | building surveying | urban design
burnaby villa ■ 48 watling street road ■ fulwood ■ preston ■ pr2 8bp
tel: 01772 774510 fax: 01772 774511 email mck@mckassociates.co.uk