HPK/2013/0698

drg no 13·12/1

PROPOSED 2no SEMI-DETACHED HOUSES AND IMPROVEMENTS TO EXISTING ACCESS TO HIGHWAY AT 61 LOWER LANE, CHINLEY.

OUTLINE PLANNING APPLICATION


(for illustration purposes only)


John F. Lomas. M.R.I.C.S., M.B.Eng
Rothbury
Chapel Road
Hayfield
High Peak SK22 2JF
Tel. 01663 745186

HIGH PEAK
16 DEC 2013
BOROUGH COUNCIL

visibility at access

1 : 500

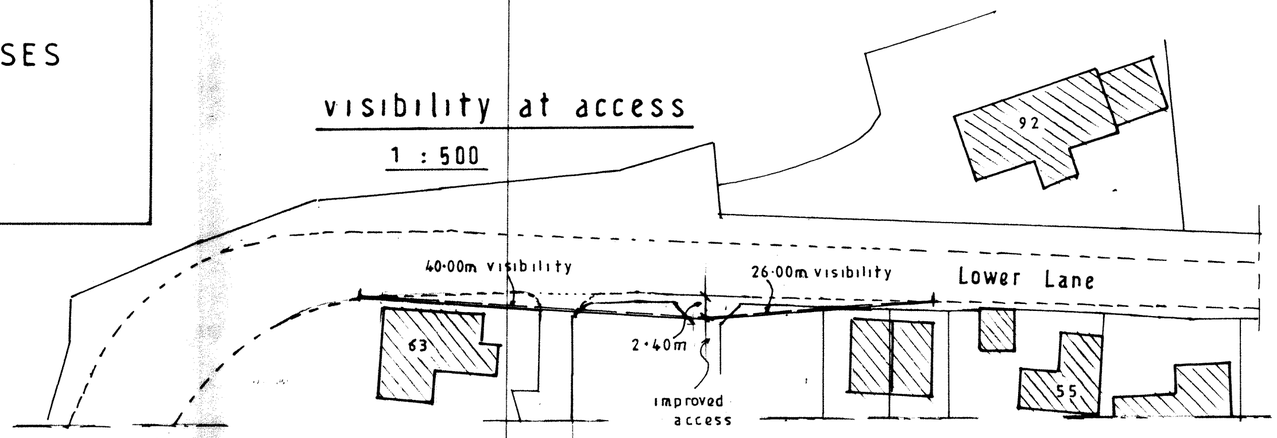


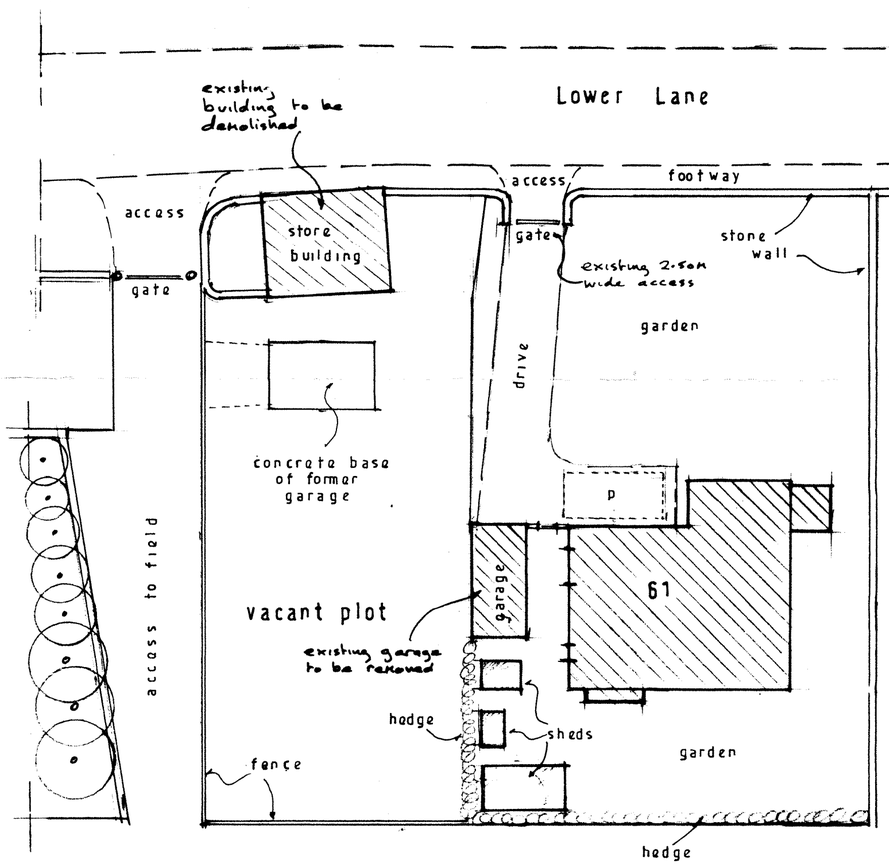

existing site plan

N

scale 1 : 200

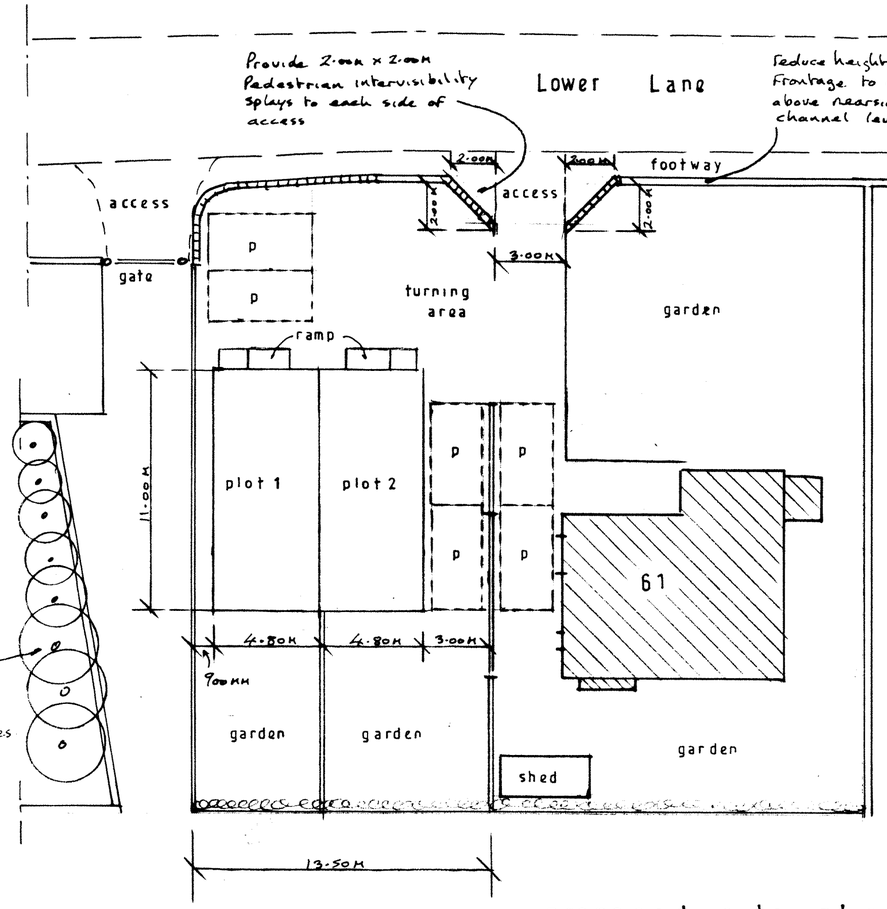

proposed site plan