


Land Survey 1:100

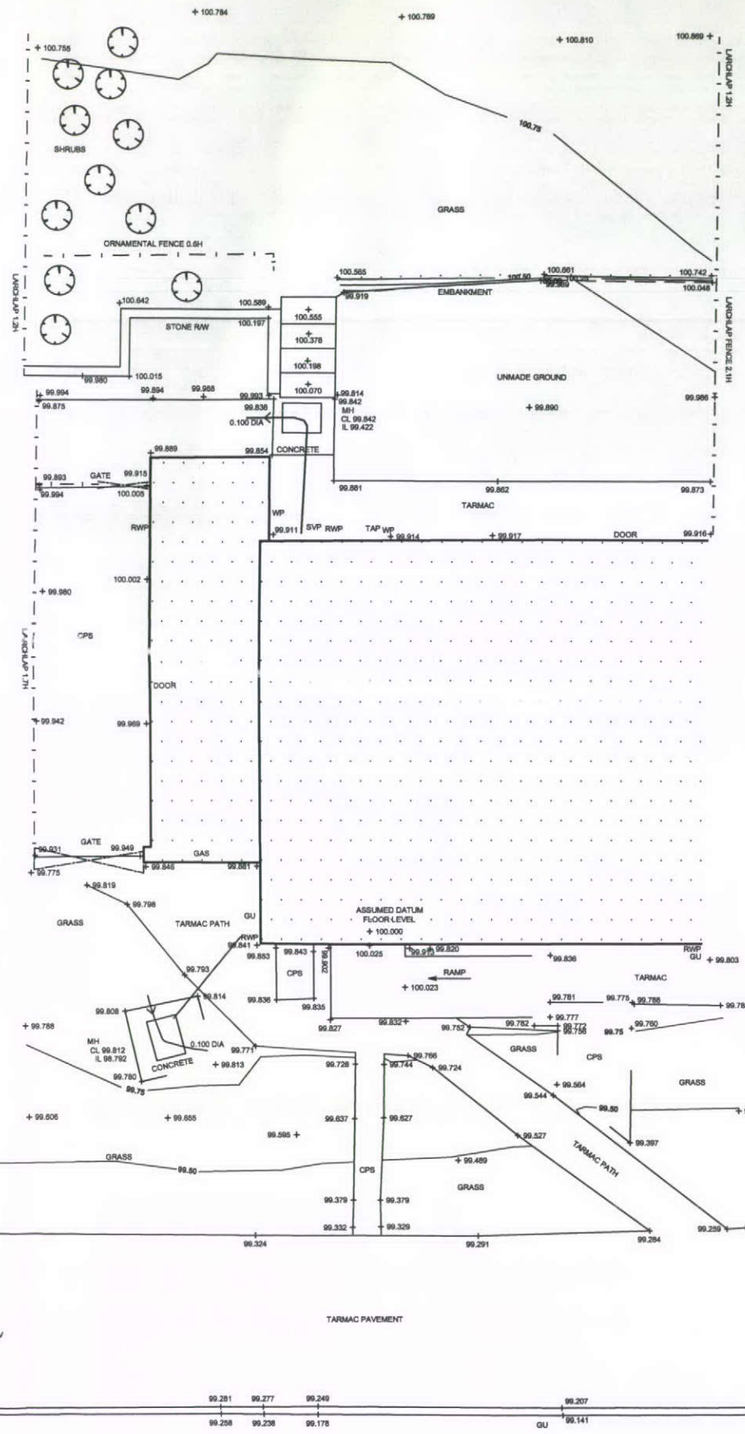

Location Plan 1:1250



Block Plan 1:500

Do not scale

Use only written dimensions. All dimensions must be verified prior to the works being put into hand and any discrepancies reported to the originator

HEALTH & SAFETY INFORMATION
(Refer to Pre-Tender CDM Documentation)

Rev.	Details of Revision	Date	Initial

Derbyshire County Council
Corporate Property
Director of Property:-
Jeremy Goacher
Chatsworth Hall, Matlock, DE4 3FW
Tel. (01629) 580000
Fax. (01629) 536266

Partner Details

Project
Master Harvey Jones
40 West Drive
Tintwistle
SK13 1LX

UPRN Number
Working Drawing

Drawing Number	Revision
776245WD/01	

Title
Scheme to Provide Ground Floor Bed and Shower Room Land Survey

Scale	Drawn	Checked
As Shown	RJD	
Original Size	**Date**	**Date**
A3		

Status

INVESTOR IN PEOPLE

This map is reproduced from the Ordnance Survey material with the permission of Ordnance Survey on behalf of the controller of Her Majesty's Stationary Office. © Crown Copyright. Unauthorised reproduction infringes Crown Copyright and may lead to prosecution or civil proceedings.100023251 2009
© Derbyshire County Council Copyright: Reproduction in whole or part by any means is prohibited without the prior written permission of the Director of Corporate Resources