HPK/2013/0655

THIS DRAWING IS NOT TO BE COPIED OR REPRODUCED WITHOUT THE PRIOR WRITTEN CONSENT OF PLANMART LTD.

HIGH PEAK
18 DEC 2013
BOROUGH COUNCIL



Existing Front Elevation

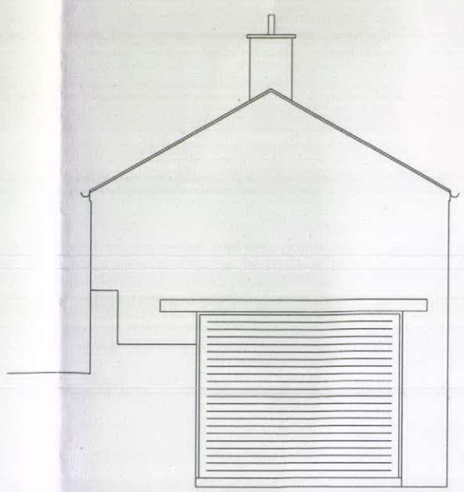

Existing Side Elevation

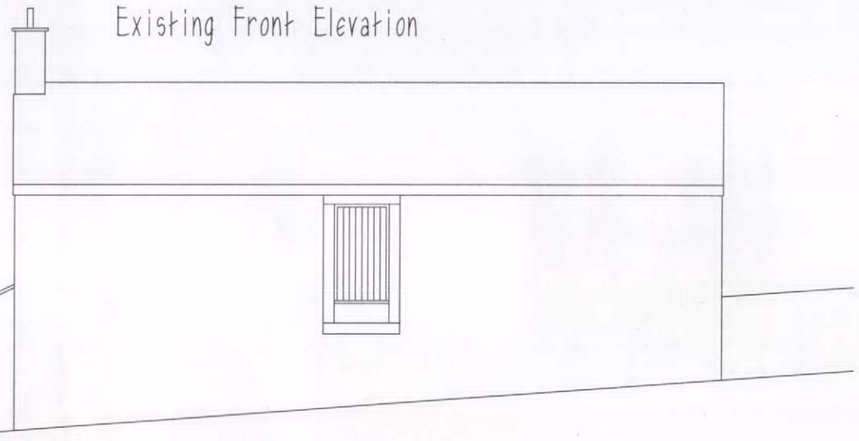

Existing Rear Elevation

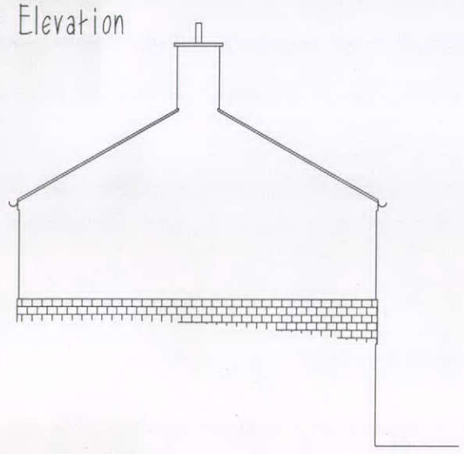

Existing Side Elevation

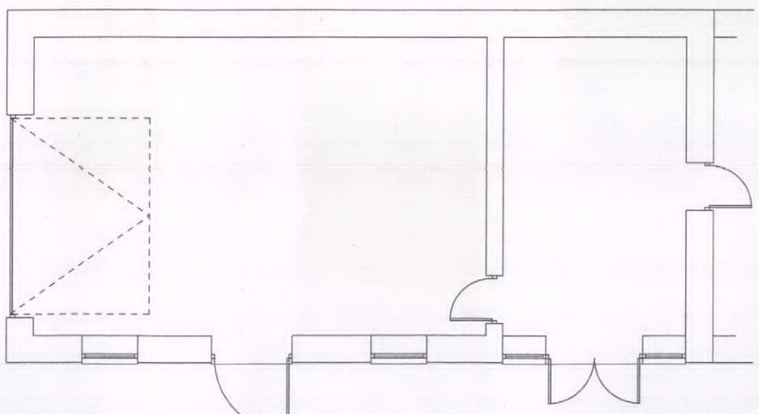

Existing Ground Floor Plan

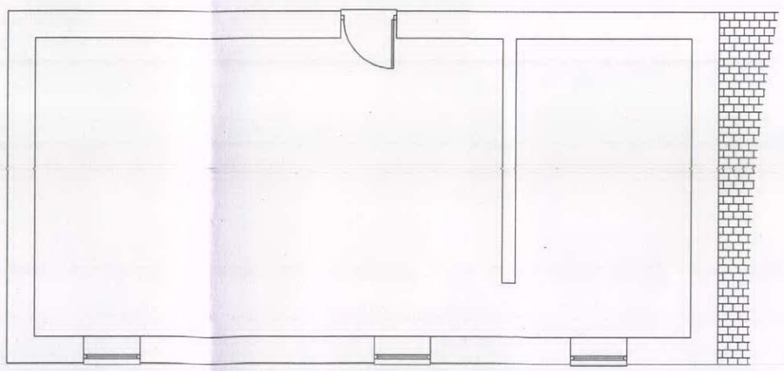

Existing First Floor Plan

PLANMART

Client:

Mr. L. Zastawny.

Project:

Proposed renovation of barn at
67 Kinder Road, Hayfield, High Peak.

Title:

Existing plans and elevations.

Scale: 1:100 A3 sheet.	
Drawn: MH	Date: Dec 2013.
Project no.: 2525	Drawing no.: 2525-1

PLANMART LIMITED
53A High St. West, Glossop,
Derbyshire. SK13 8AZ.
Tel: 01457 863153 E mail: planmart@btconnect.com