HPK/2013/0655

HIGH PEAK
18 DEC 2013
BOROUGH COUNCIL

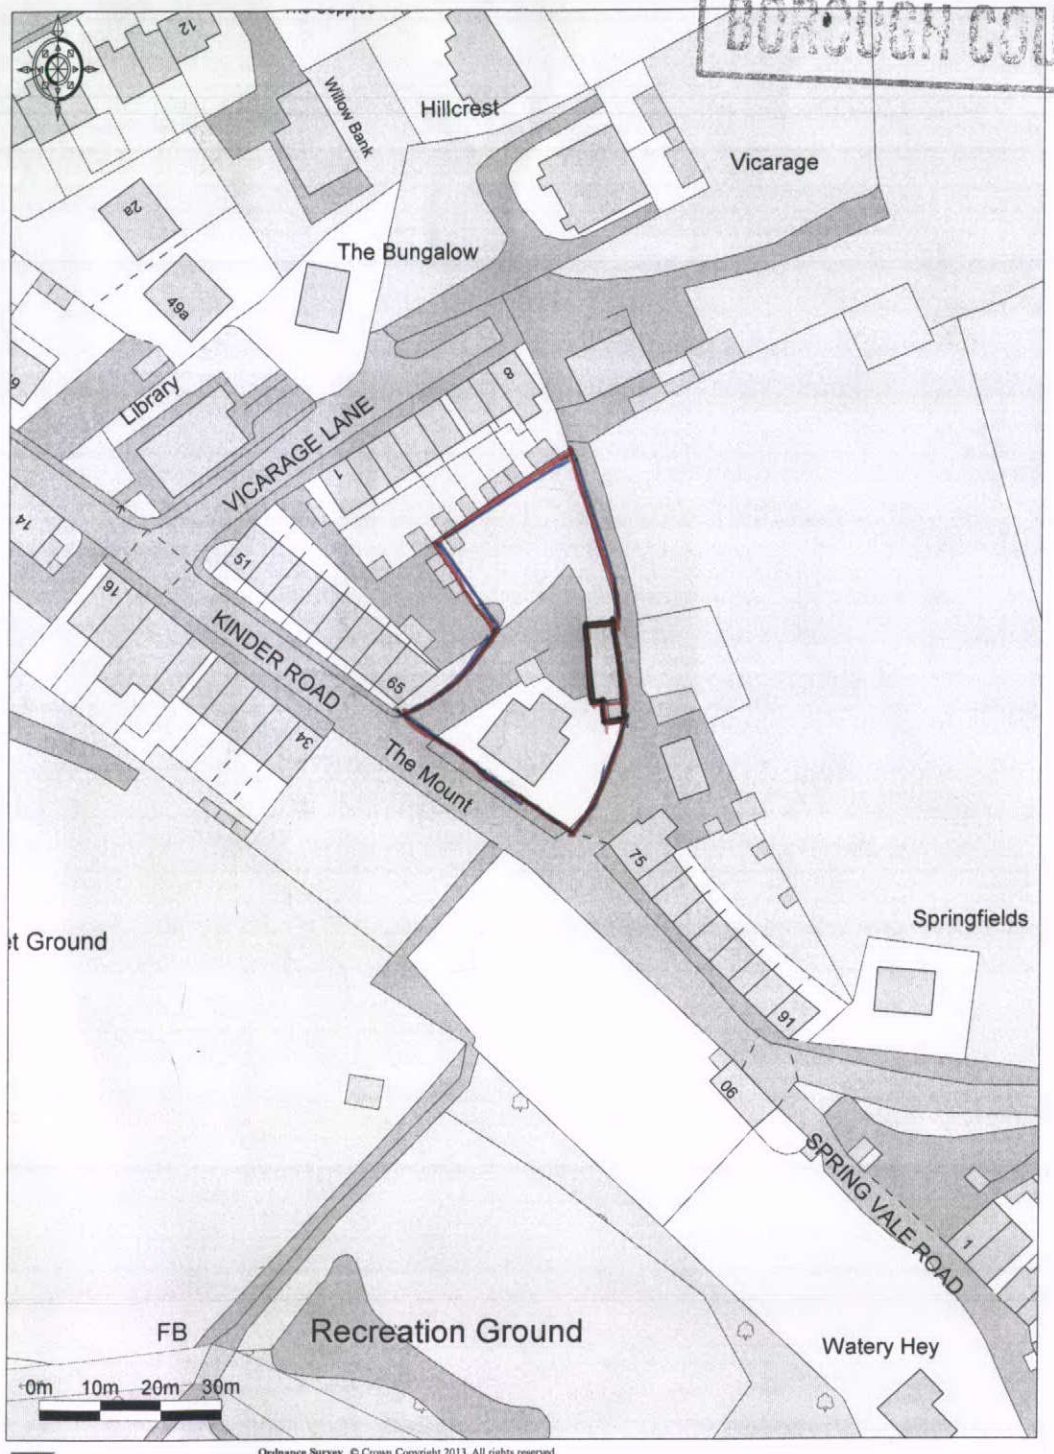

Promap®

Ordnance Survey © Crown Copyright 2013. All rights reserved.
Licence number 100022432. Plotted Scale - 1:1250