THIS DRAWING IS NOT TO BE COPIED OR REPRODUCED
WITHOUT THE PRIOR WRITTEN CONSENT OF PLANMART LTD.



Proposed Front Elevation

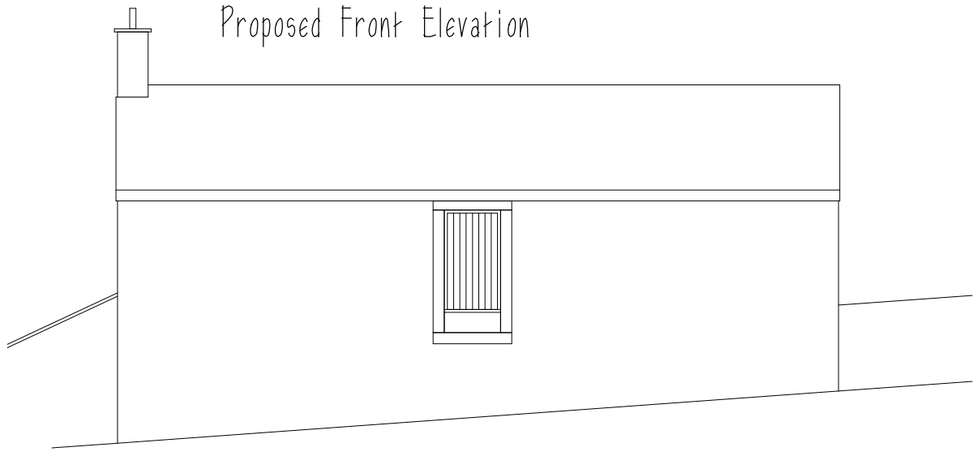

Proposed Rear Elevation

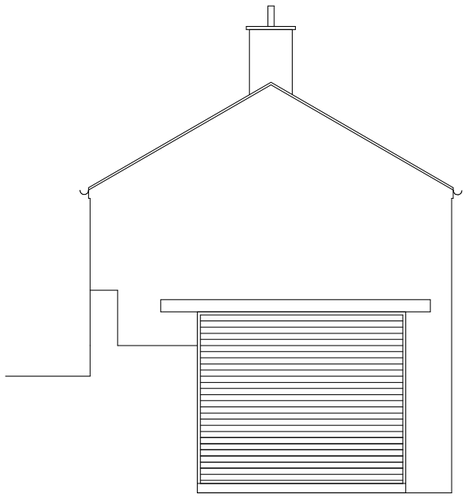

Proposed Side Elevation

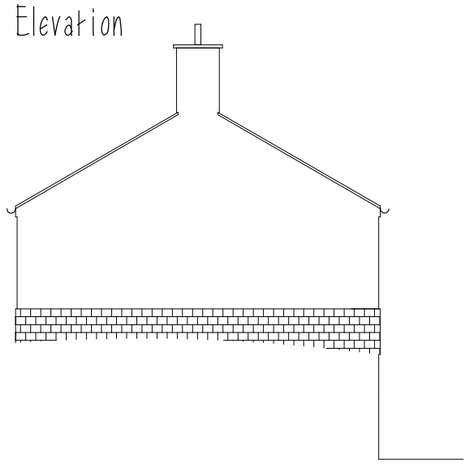

Existing (and proposed) Side Elevation
no changes

Replacement doors and windows to be sliding sash PVCu double glazed units in Golden Oak colour.
Ensure opening lights and toughened glazing as required by Building Regulations.

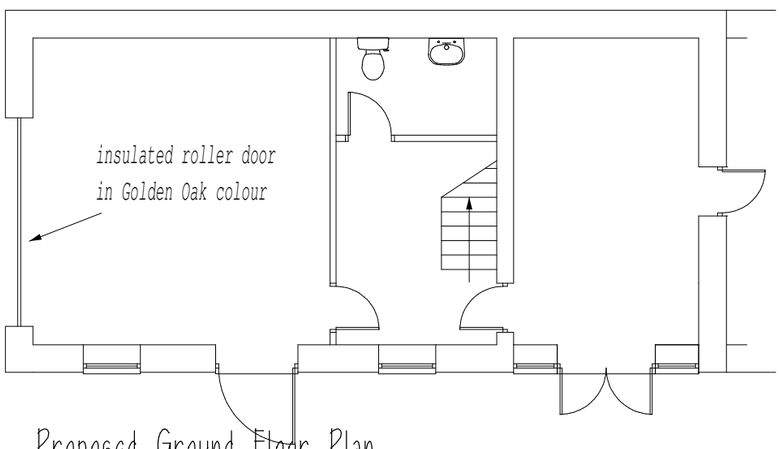

Proposed Ground Floor Plan

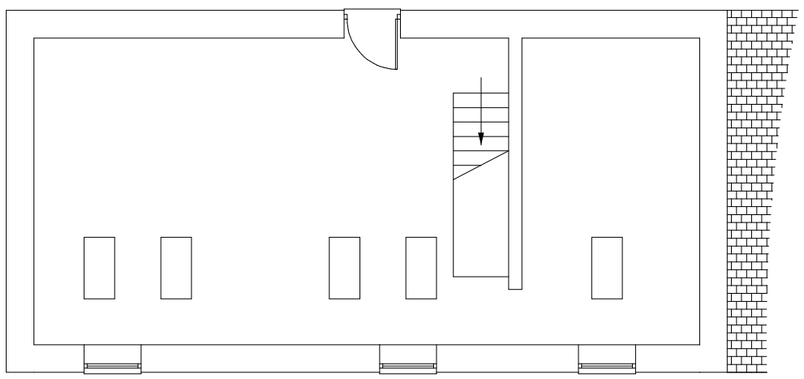

Proposed First Floor Plan

PLANMART

Client:
Mr. L. Zastawny.

Project:
Proposed renovation of barn at
67 Kinder Road, Hayfield, High Peak.

Title:
Proposed plans and elevations.

Scale: 1:100 A3 sheet.

Drawn:	Date:
MH	Dec 2013.
Project no.: 2525	**Drawing no.:** 2525-2

PLANMART LIMITED
53A High St. West, Glossop,
Derbyshire. SK13 8AZ.
Tel: 01457 863153 E mail: planmart@btconnect.com