
GROUND FLOOR BLOCK PLAN OF BARN - AS EXISTING 1:100







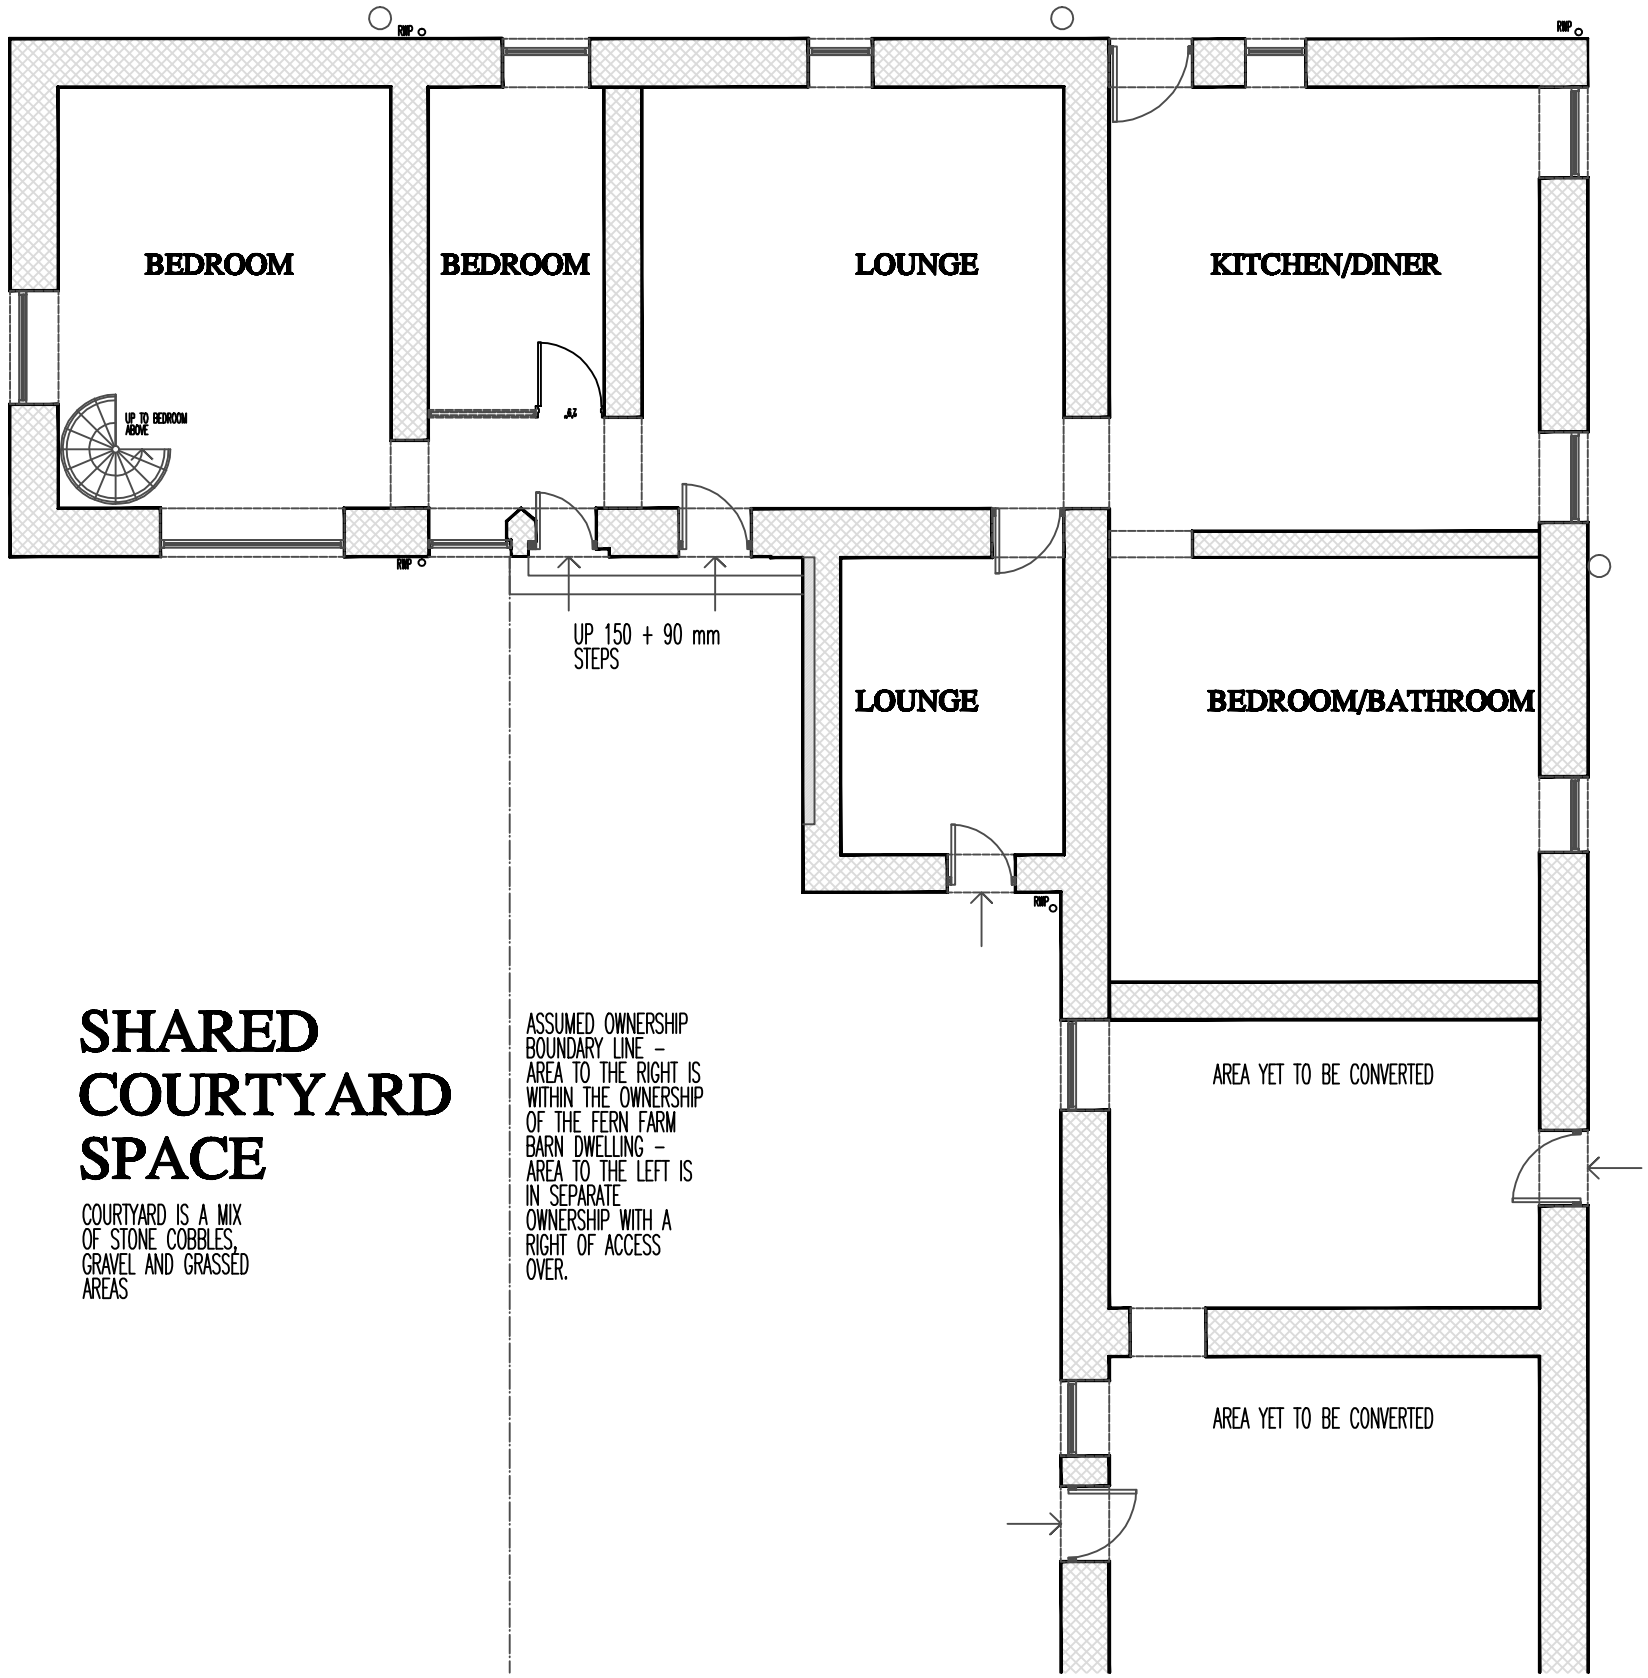

SHARED COURTYARD SPACE

COURTYARD IS A MIX OF STONE COBBLES, GRAVEL AND GRASSED AREAS

ASSUMED OWNERSHIP BOUNDARY LINE - AREA TO THE RIGHT IS WITHIN THE OWNERSHIP OF THE FERN FARM BARN DWELLING - AREA TO THE LEFT IS IN SEPARATE OWNERSHIP WITH A RIGHT OF ACCESS OVER.

FERN FARM, OFF LONDON RD

DWG: EXISTING
FERN FARM
OFF LONDON ROAD, BUXTON

REVISIONS:

1:100	CHECKED:
DATE: NOV'13	DRAWN:

©THIS DRAWING AND THE BUILDING WORKS DEPICTED ARE THE COPYRIGHT OF AJS ARCHITECTURE AND MAY NOT BE REPRODUCED OR AMENDED EXCEPT BY WRITTEN PERMISSION. NO LIABILITY WILL BE ACCEPTED FOR AMENDMENTS MADE BY OTHER PERSONS. - DO NOT SCALE OFF DRAWING, CONFIRM ALL DIMS ON SITE

A.J.S ARCHITECTURE
32 carr road.
buxton.
derbyshire.
sk17 6wf.
h: 01298 26062
m: 07837 792739



EXISTING 01

FERN FARM