
PART GROUND FLOOR PLAN OF BARN - AS EXISTING 1:50

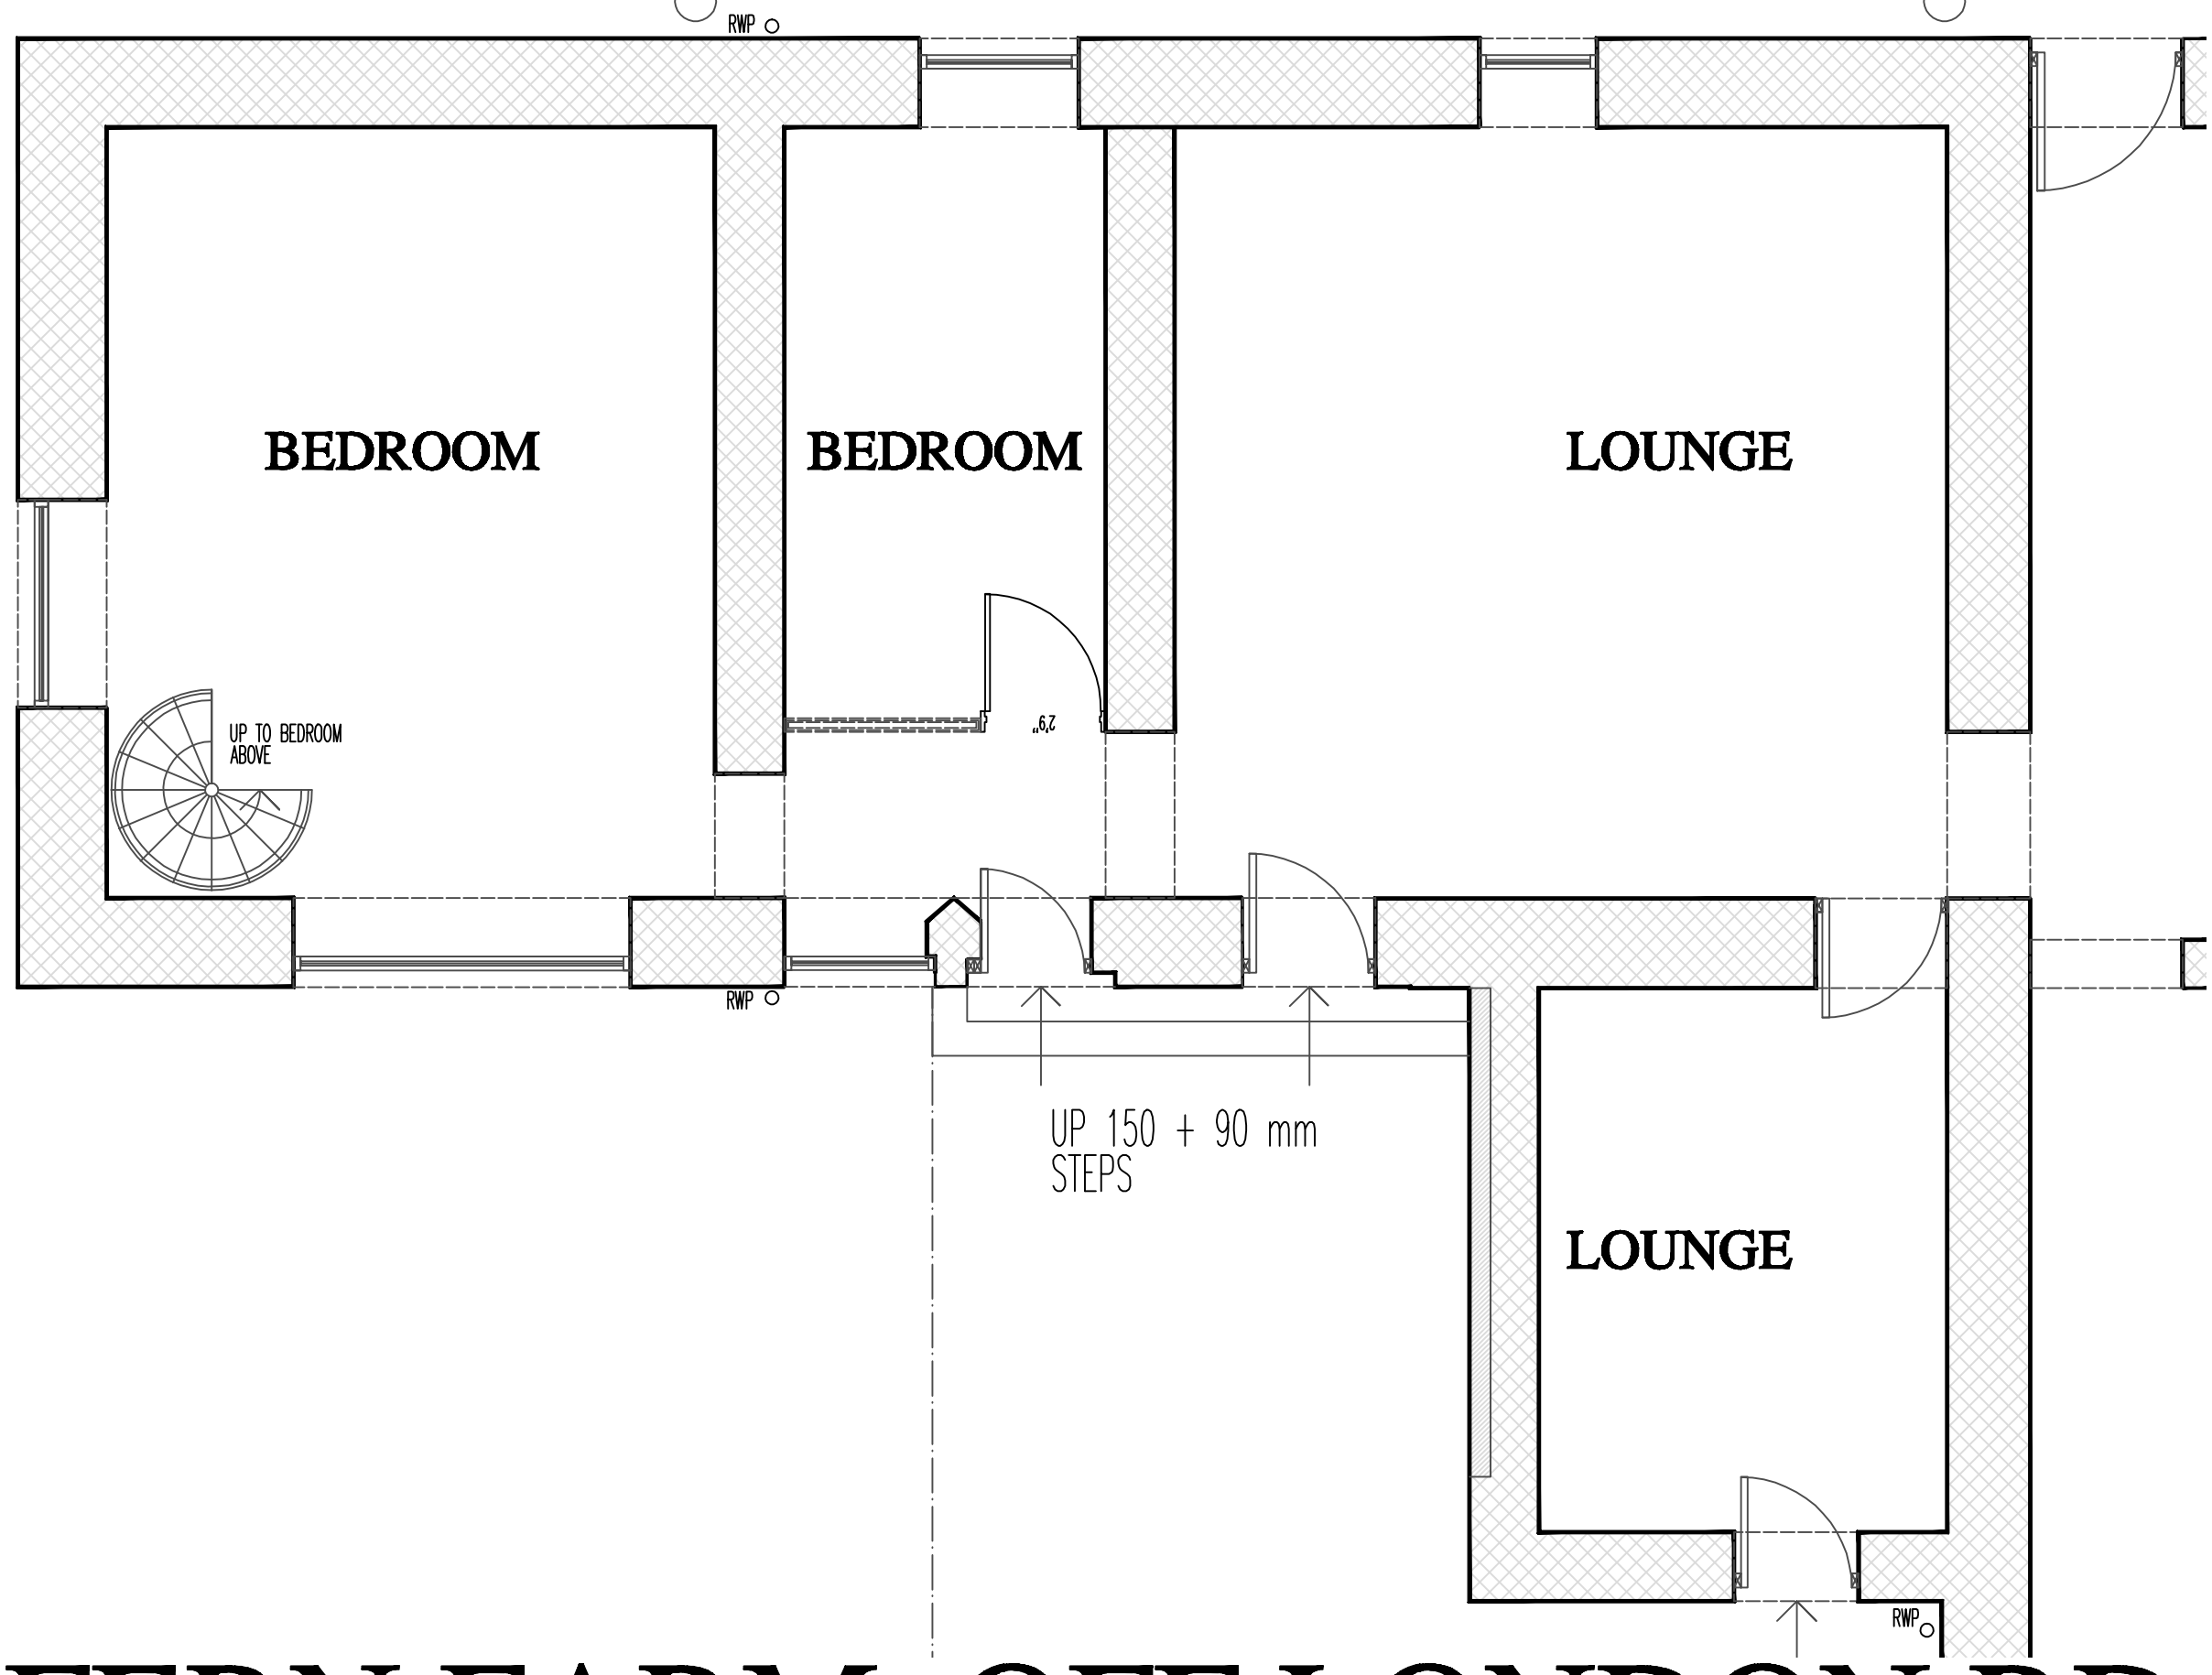

FERN FARM, OFF LONDON RD

DWG: EXISTING
FERN FARM
OFF LONDON ROAD, BUXTON

REVISIONS:

1:50	CHECKED:
DATE: NOV'13	DRAWN:

©THIS DRAWING AND THE BUILDING WORKS DEPICTED ARE THE COPYRIGHT OF AJS ARCHITECTURE AND MAY NOT BE REPRODUCED OR AMENDED EXCEPT BY WRITTEN PERMISSION. NO LIABILITY WILL BE ACCEPTED FOR AMENDMENTS MADE BY OTHER PERSONS. - DO NOT SCALE OFF DRAWING, CONFIRM ALL DIMS ON SITE

A.J.S ARCHITECTURE
32 carr road.
buxton.
derbyshire.
sk17 6wf.
h: 01298 26062
m: 07837 792739



EXISTING 03

FERN FARM