HPK/2013/0691
RECEIVED
18 DEC 2013

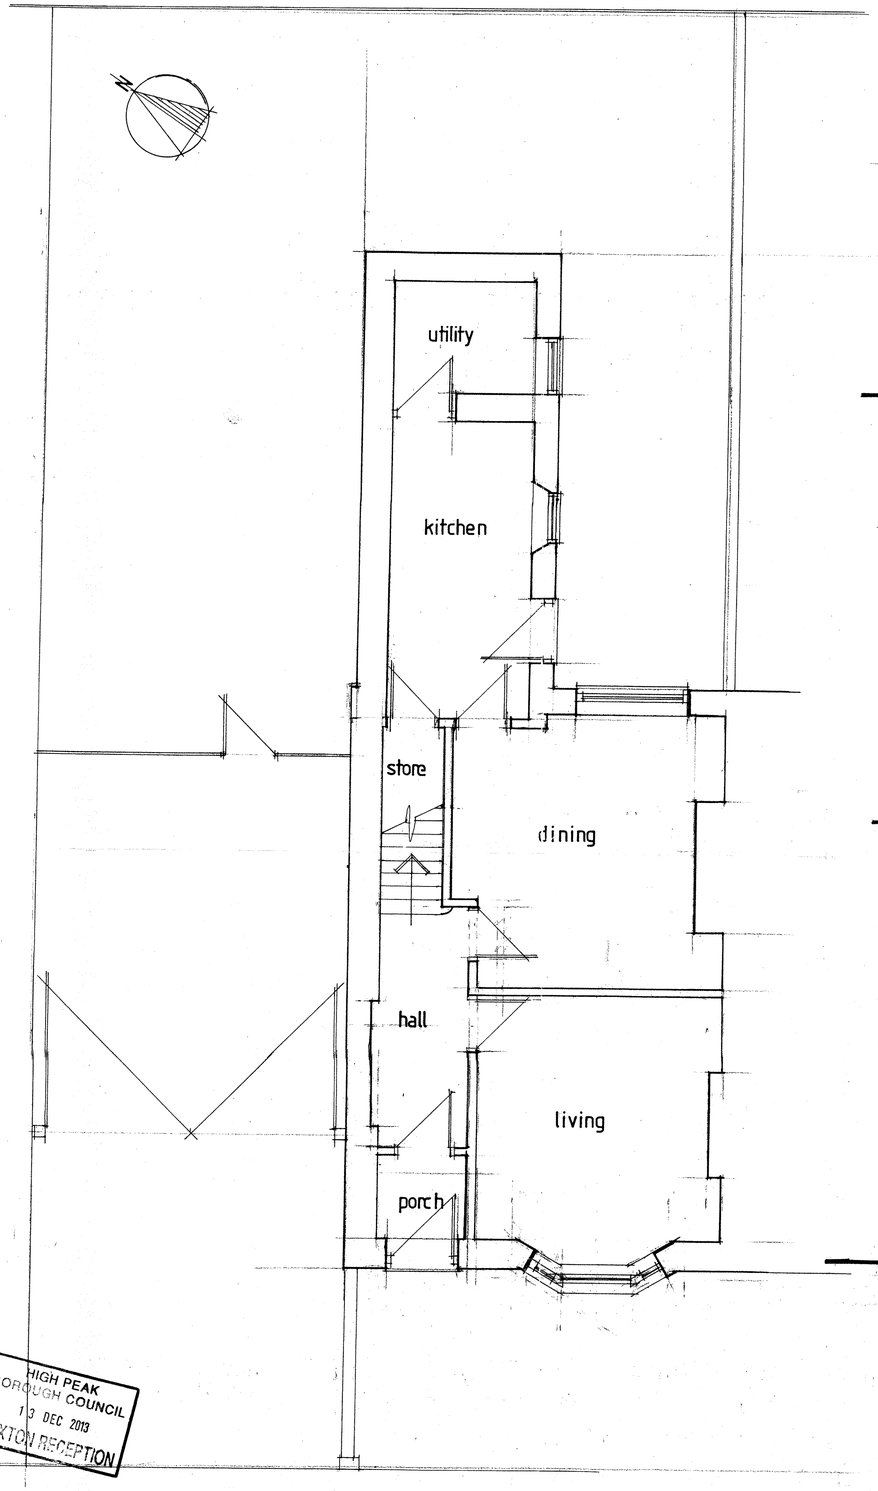

HIGH PEAK BOROUGH COUNCIL
13 DEC 2013
BUXTON RECEPTION

EXISTING GROUND FLOOR PLAN

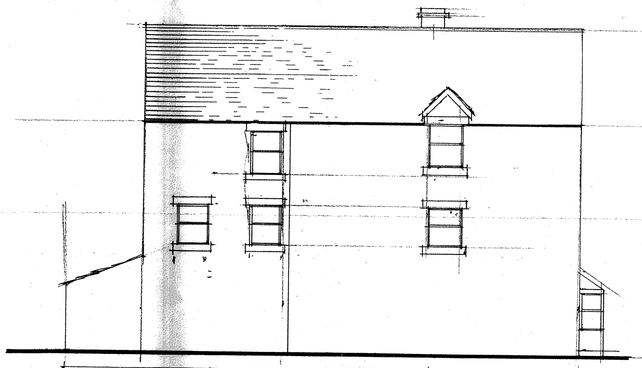

EXISTING NORTH-WEST ELEVATION

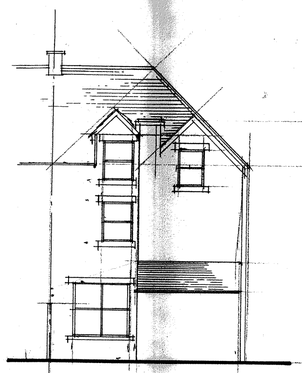

EXISTING NORTH-EAST ELEVATION

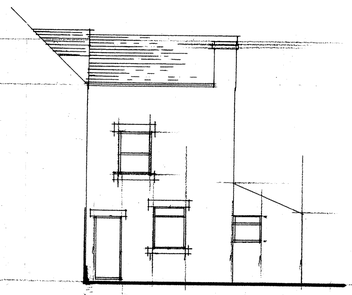

EXISTING SOUTH-EAST ELEVATION

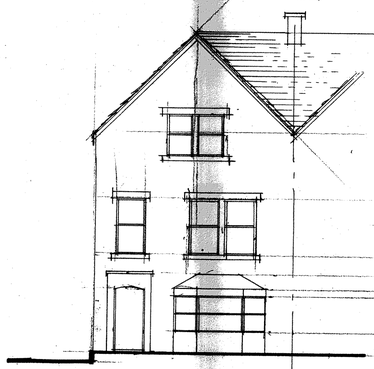

EXISTING SOUTH-WEST ELEVATION

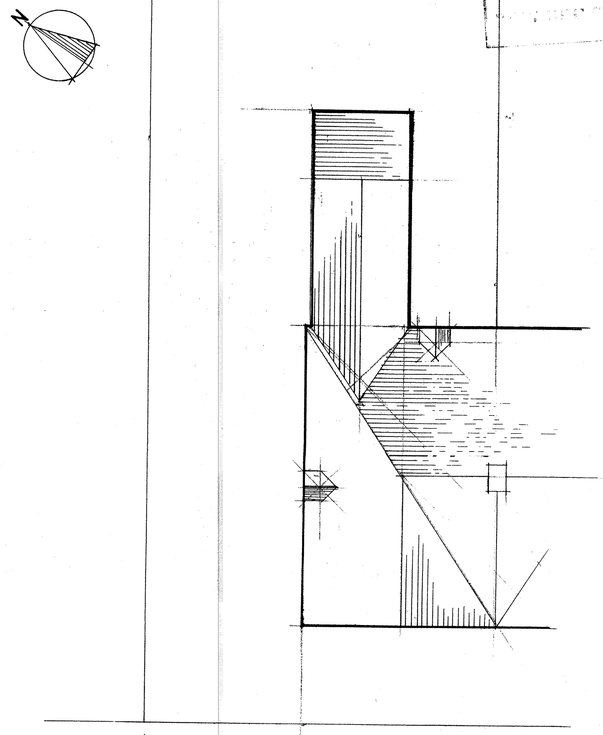

EXISTING SITE LAYOUT PLAN

MR C COX
5 GRANGE ROAD
BUXTON

EXISTING PLANS AND ELEVATIONS

01

DEC 2013 | SCALE 1/50 & 1/100