HPK/2013/0691

HIGH PEAK
18 DEC 2013

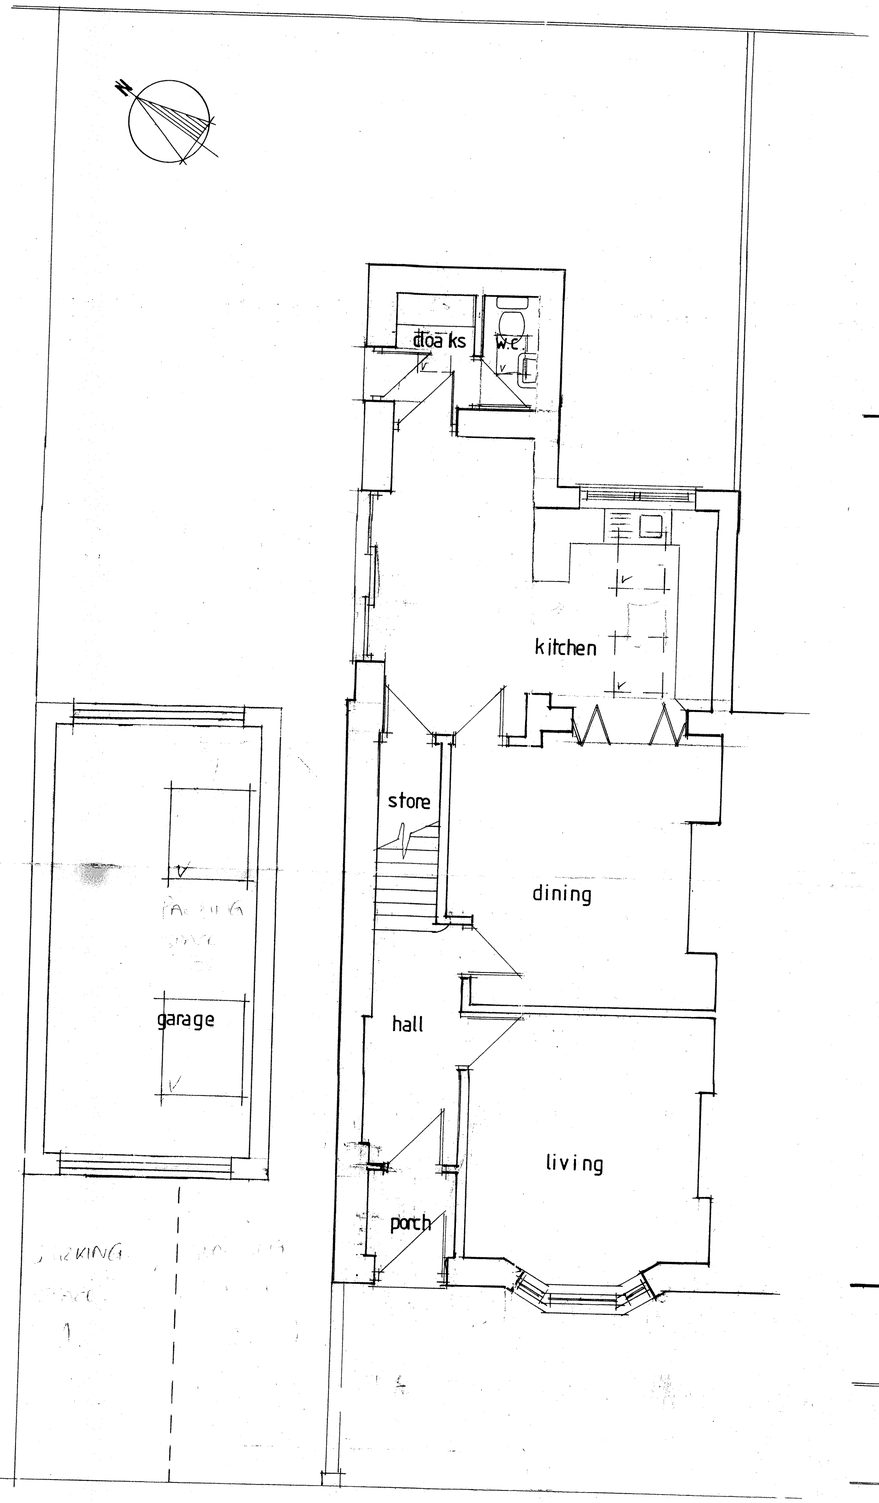

PROPOSED GROUND FLOOR PLAN

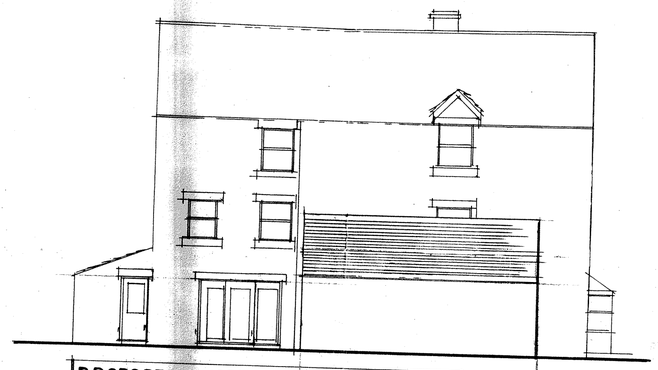

PROPOSED NORTH-WEST ELEVATION

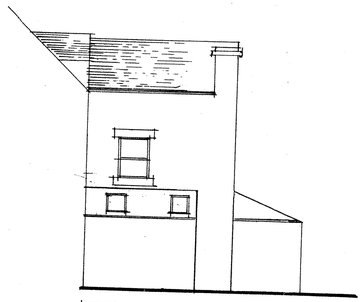

PROPOSED SOUTH - EAST ELEVATION



PROPOSED SOUTH-WEST ELEVATION

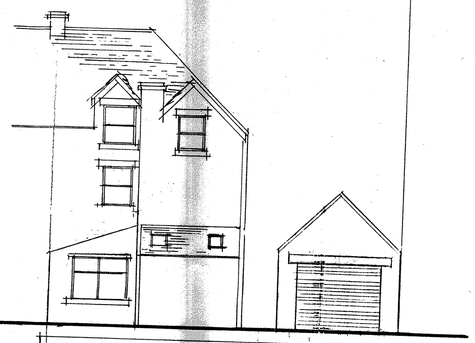

PROPOSED NORTH-EAST ELEVATION

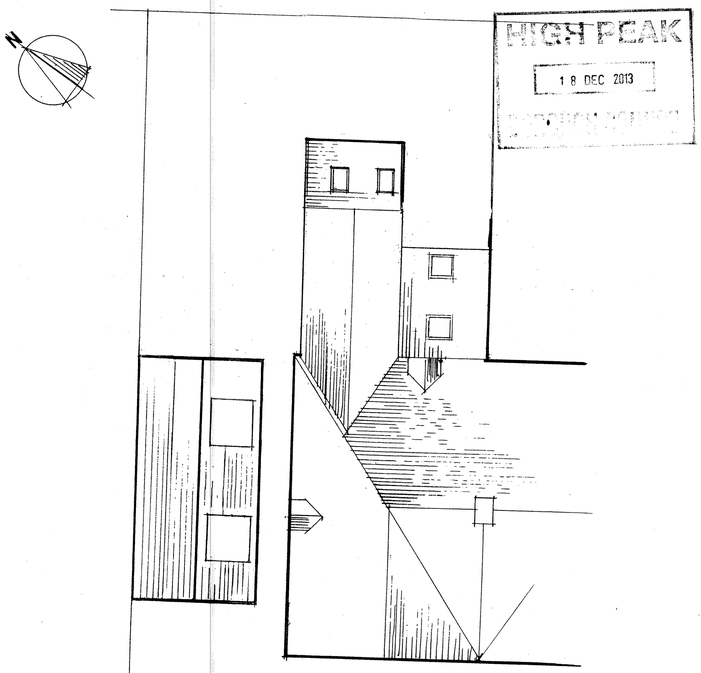

PROPOSED SITE LAYOUT PLAN

MR C COX
5 GRANGE ROAD
BUXTON

PROPOSED PLANS AND ELEVATIONS

02

DEC 2013 | SCALE 1/50 & 1/100