


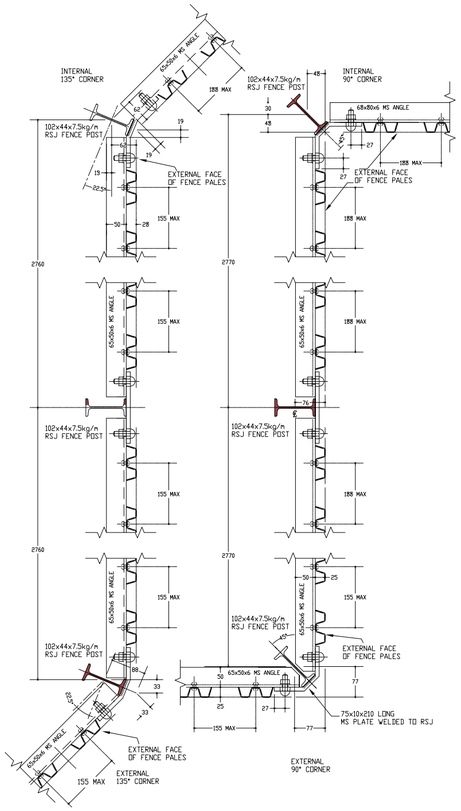


DETAILS OF INTERNAL AND EXTERNAL CORNER ARRANGEMENTS

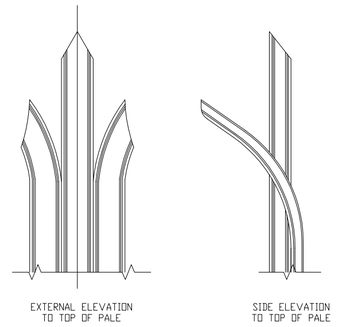


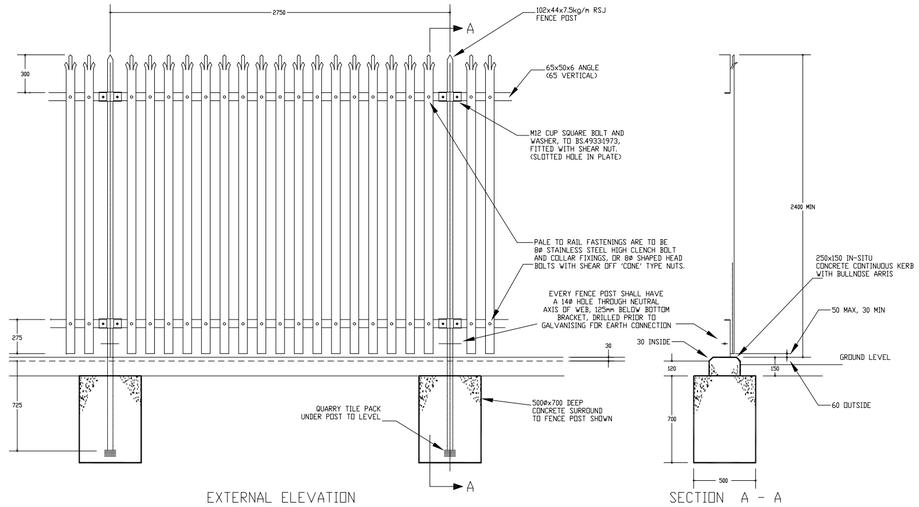

USUAL ARRANGEMENT SHOWING FENCE POST FOUNDATION

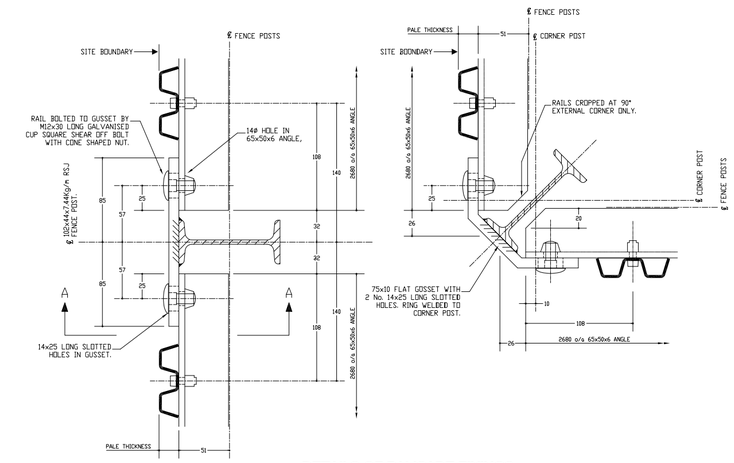

DETAILS OF PALISADE FIXINGS

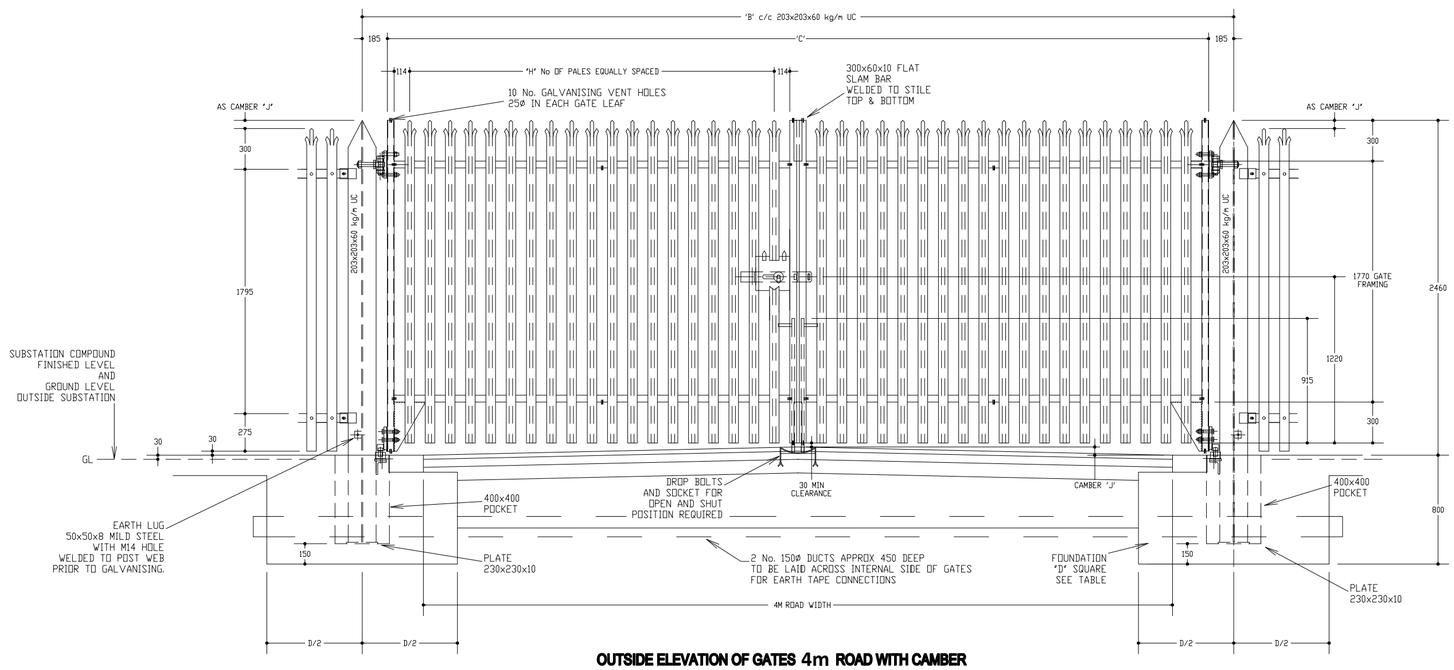

OUTSIDE ELEVATION OF GATES 4m ROAD WITH CAMBER

All measurements in millimetres (mm)

ISSUE	A						
DRG TYPE	P						
SCALE	NTS @ A3						
GRID REF	N/A						
OS X	N/A	A	Original Issue	20-06-13	JC	RL	GJ
OS Y	N/A	ISSUE	DESCRIPTION	DATE	DRAWN	CHECKED	APPROVED

Palisade Fencing & Gates – General Arrangement

Proposed STOR Development, Waterswallows Road, Buxton

CLIENT: Buxton Power Limited

DRG. No.: G000013-00014-A(P) BP11

STERLING POWER GROUP