

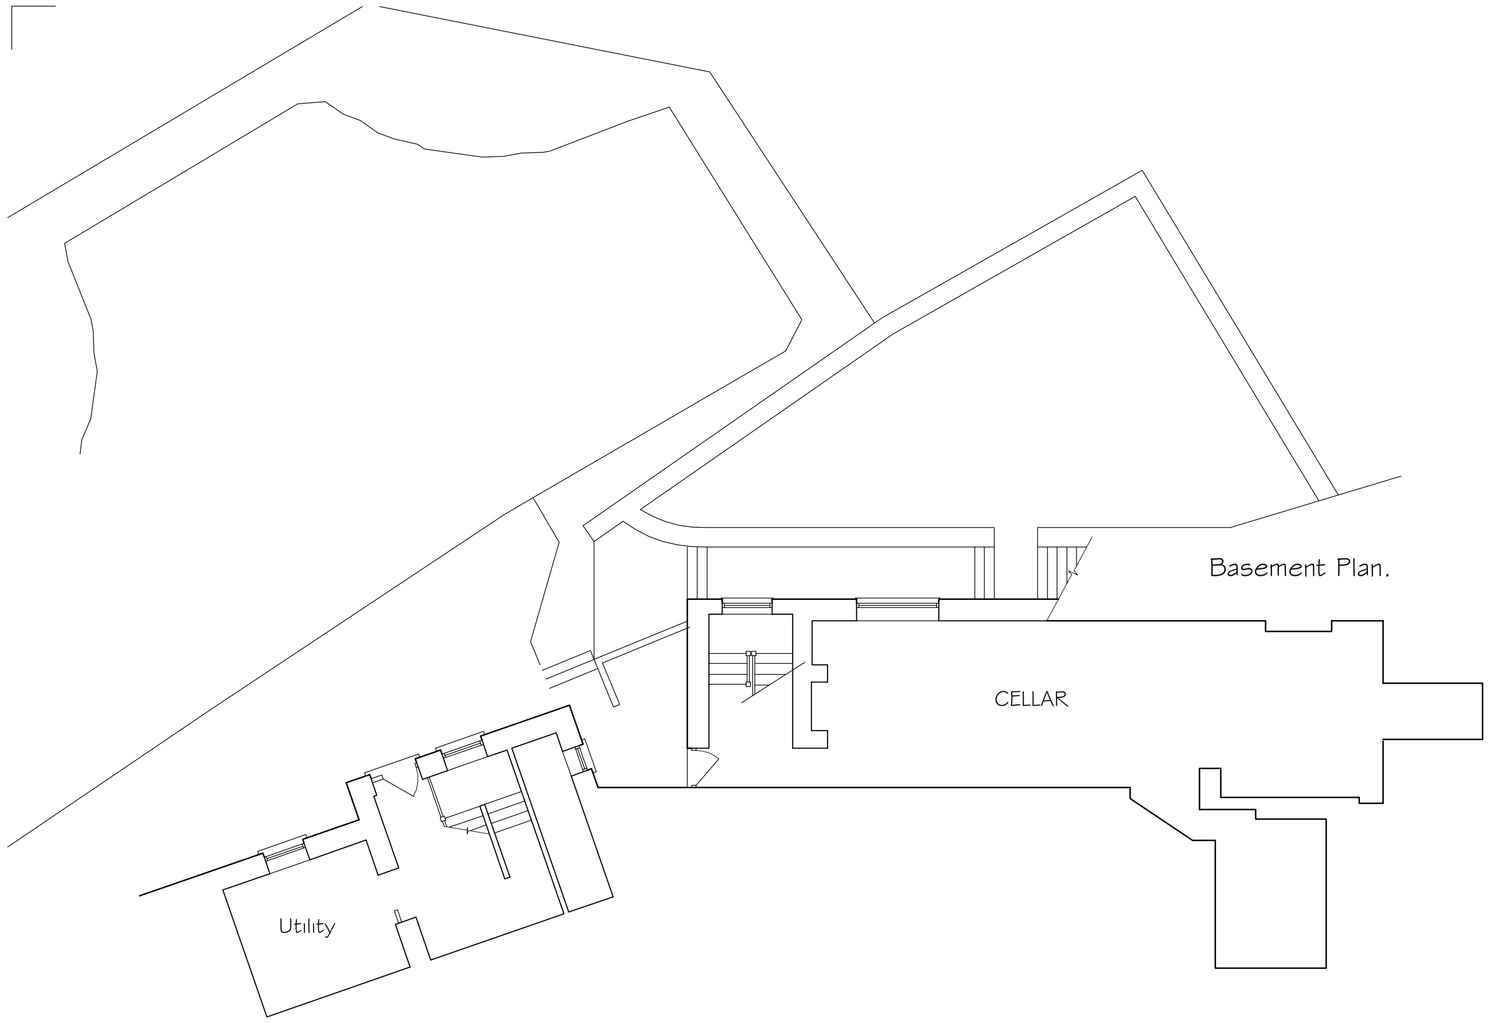



Basement Plan.

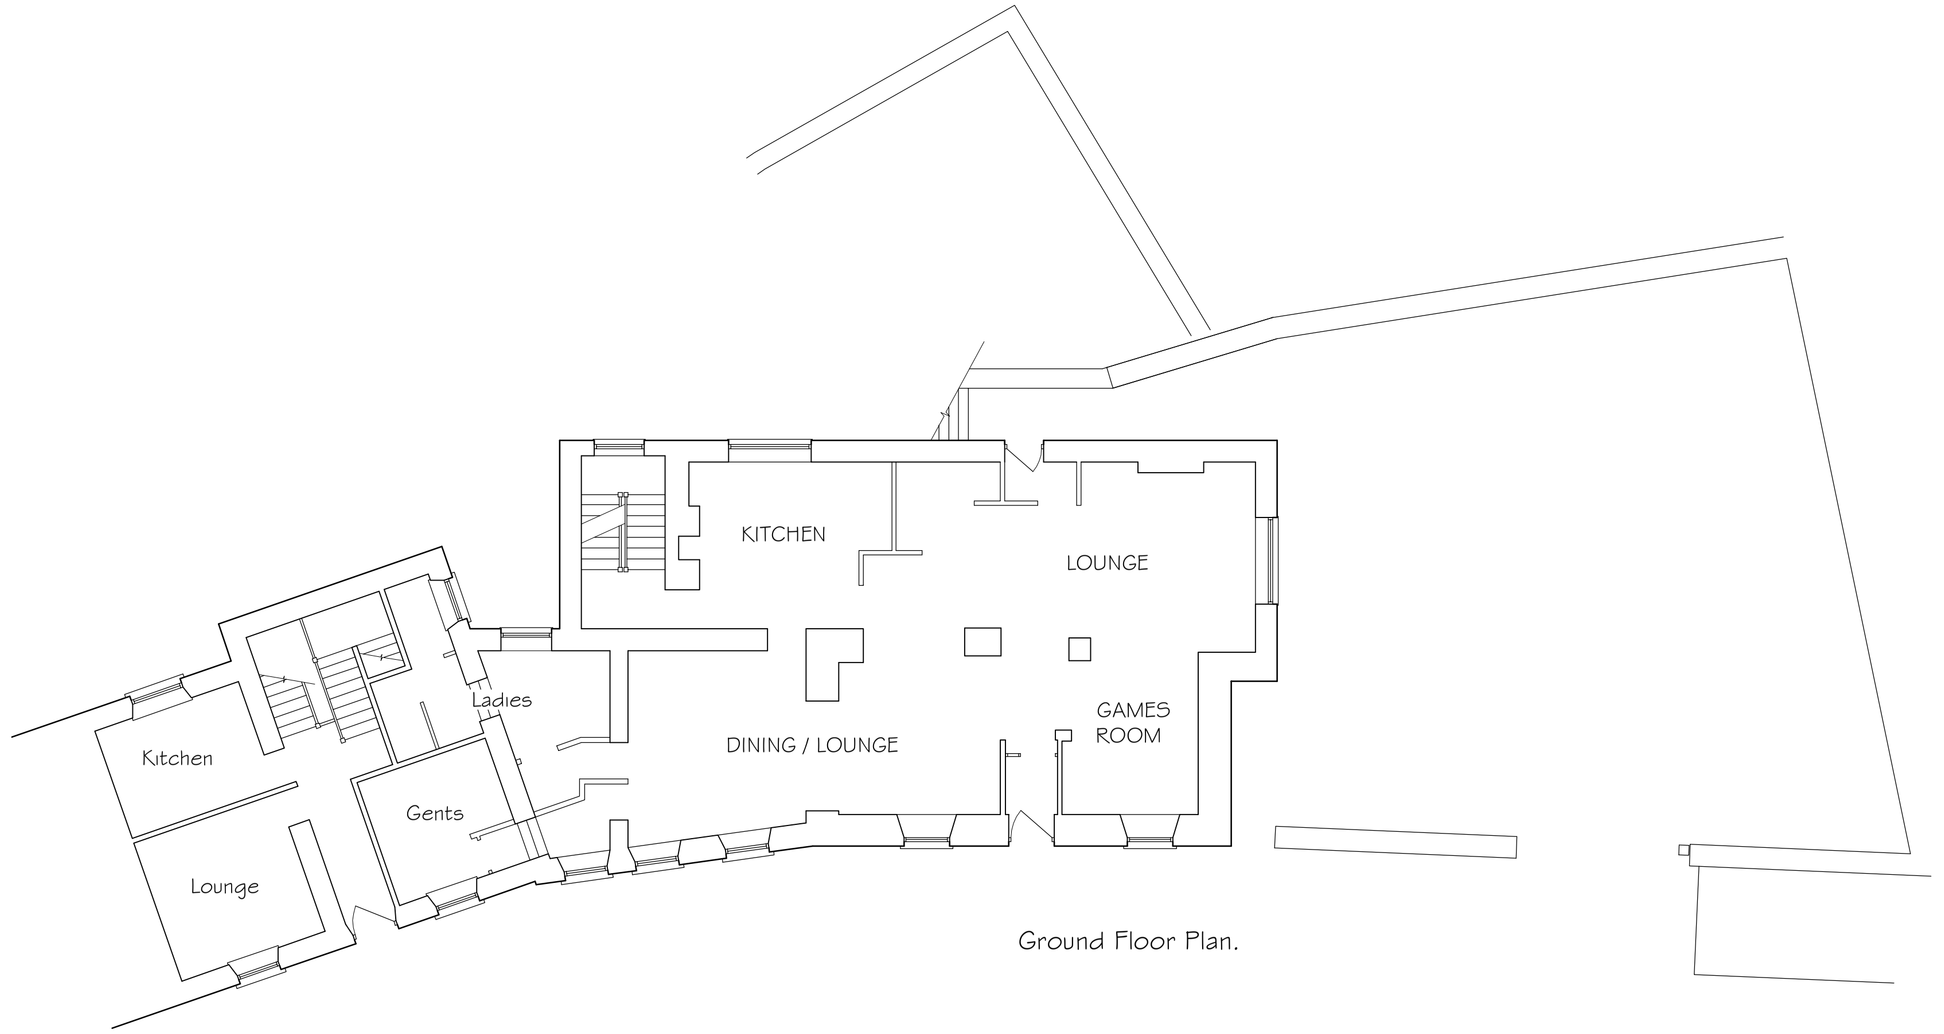

Ground Floor Plan.

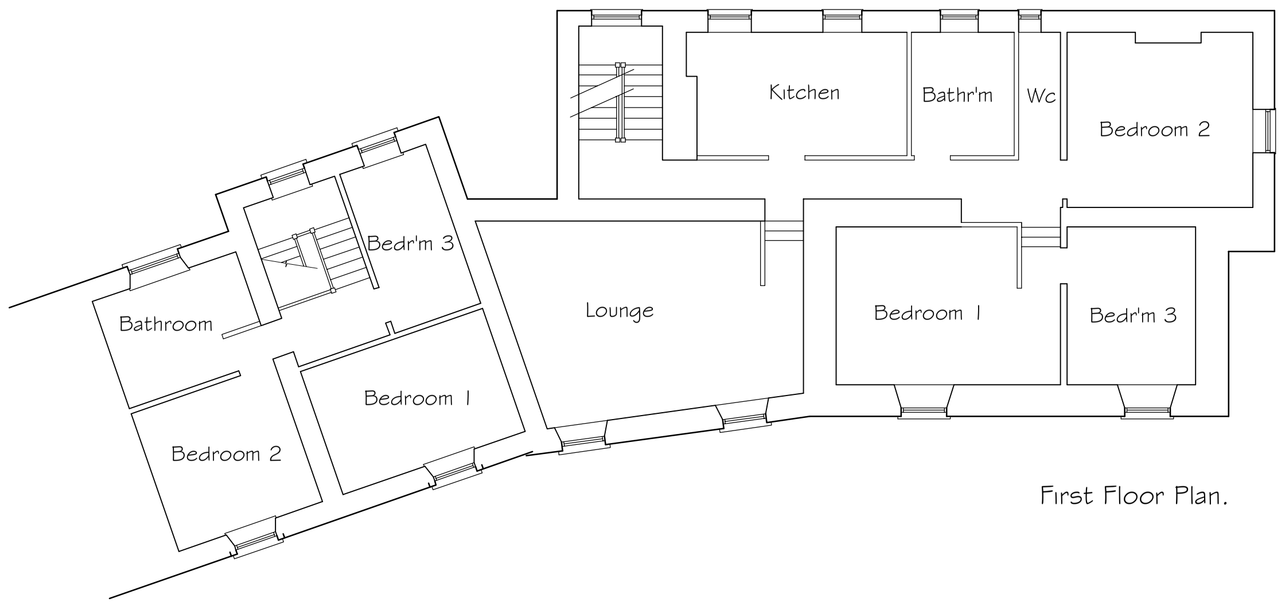


First Floor Plan.

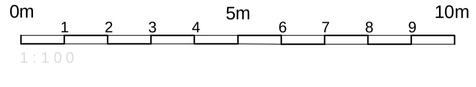



Front Elevation.

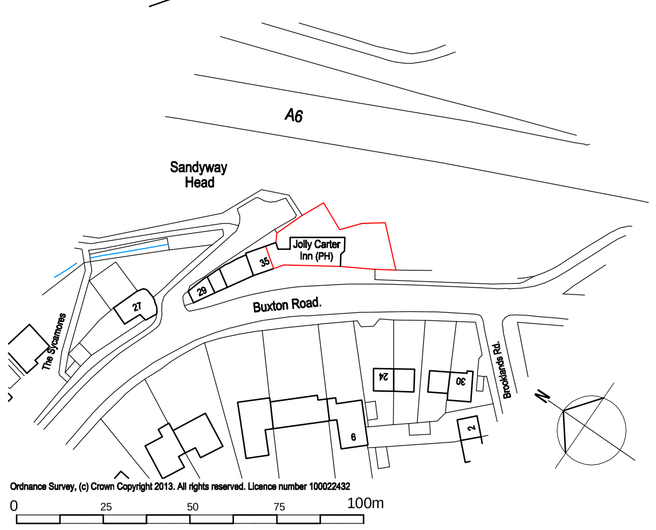

Location Plan.



Side Elevation.



Rear Elevation.

David Tatton Architect.

4 CHURCH BANK : KEELE : STAFFORDSHIRE : ST5 5AT.
Landline - 01782 619522 Mobile - 07748385590.
Email - mail@davidtattonarchitects.net

CLIENT
Frederic Robinson Ltd.

PROJECT
Jolly Carter
Buxton Road,
Chapel-en-le-Frith.

DRAWING Plans as Existing.

SCALE	DRWG NO.	
1/100 & 1/1250 @A1	059 / 01	
	DATE October 2013	REV.