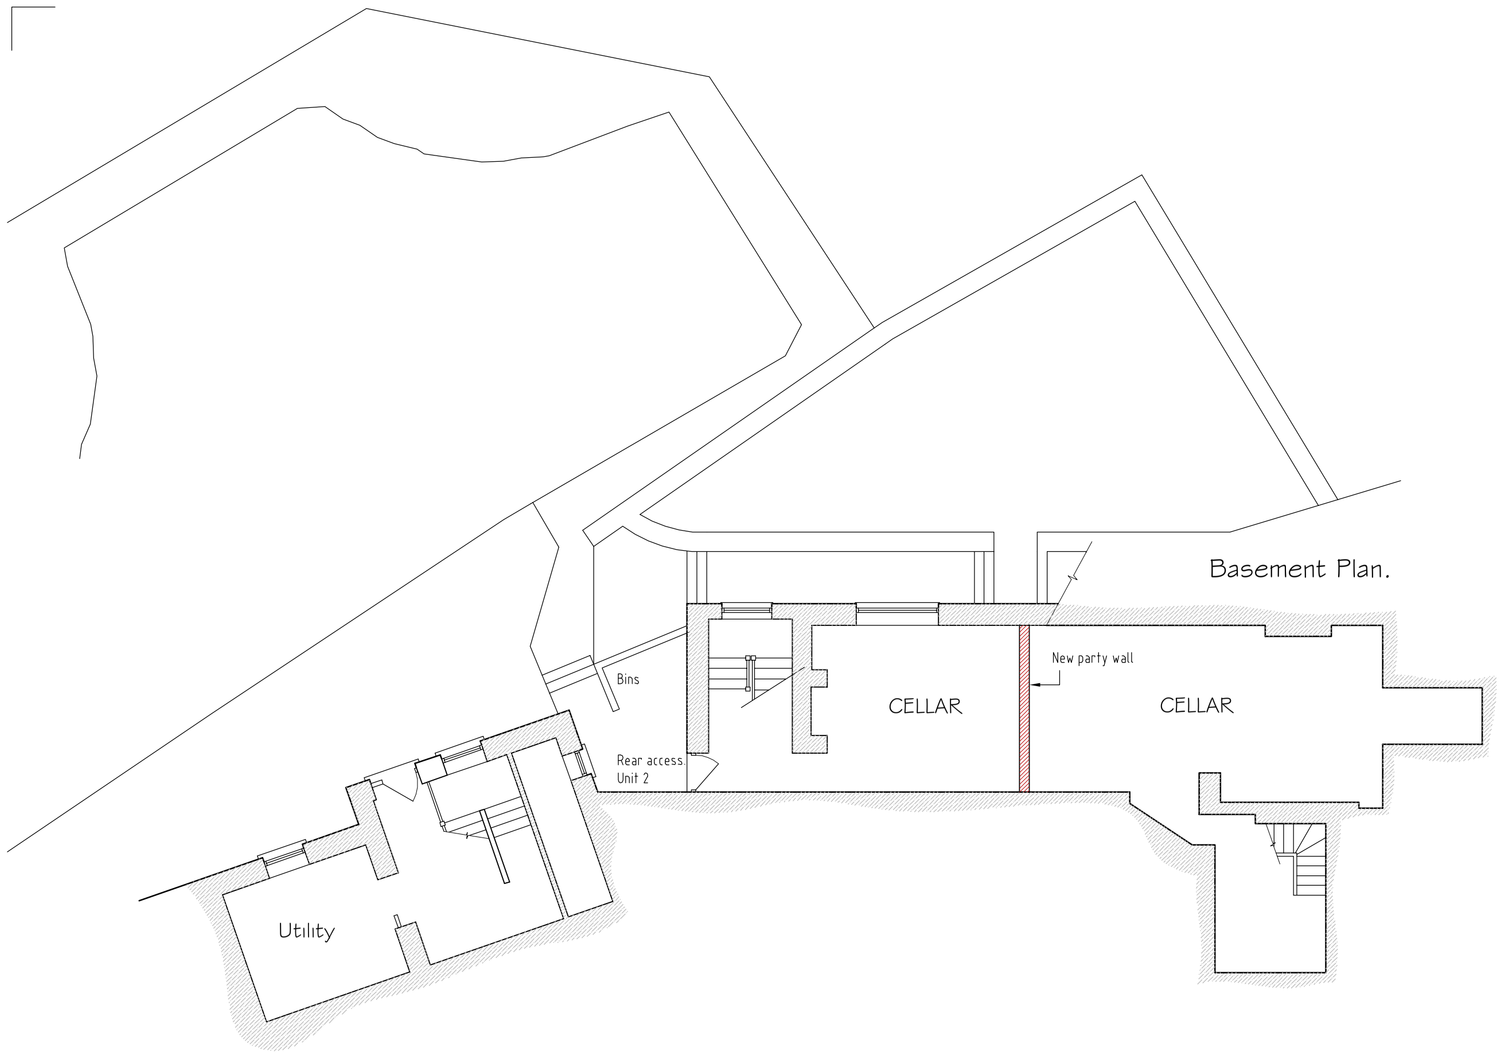
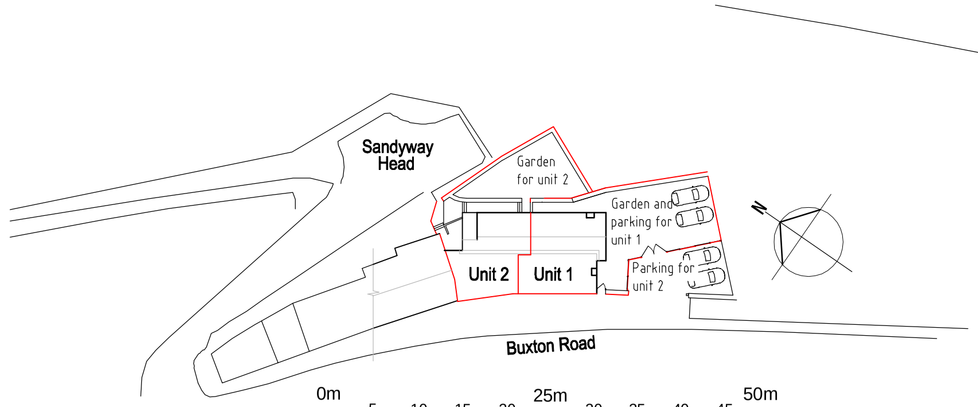


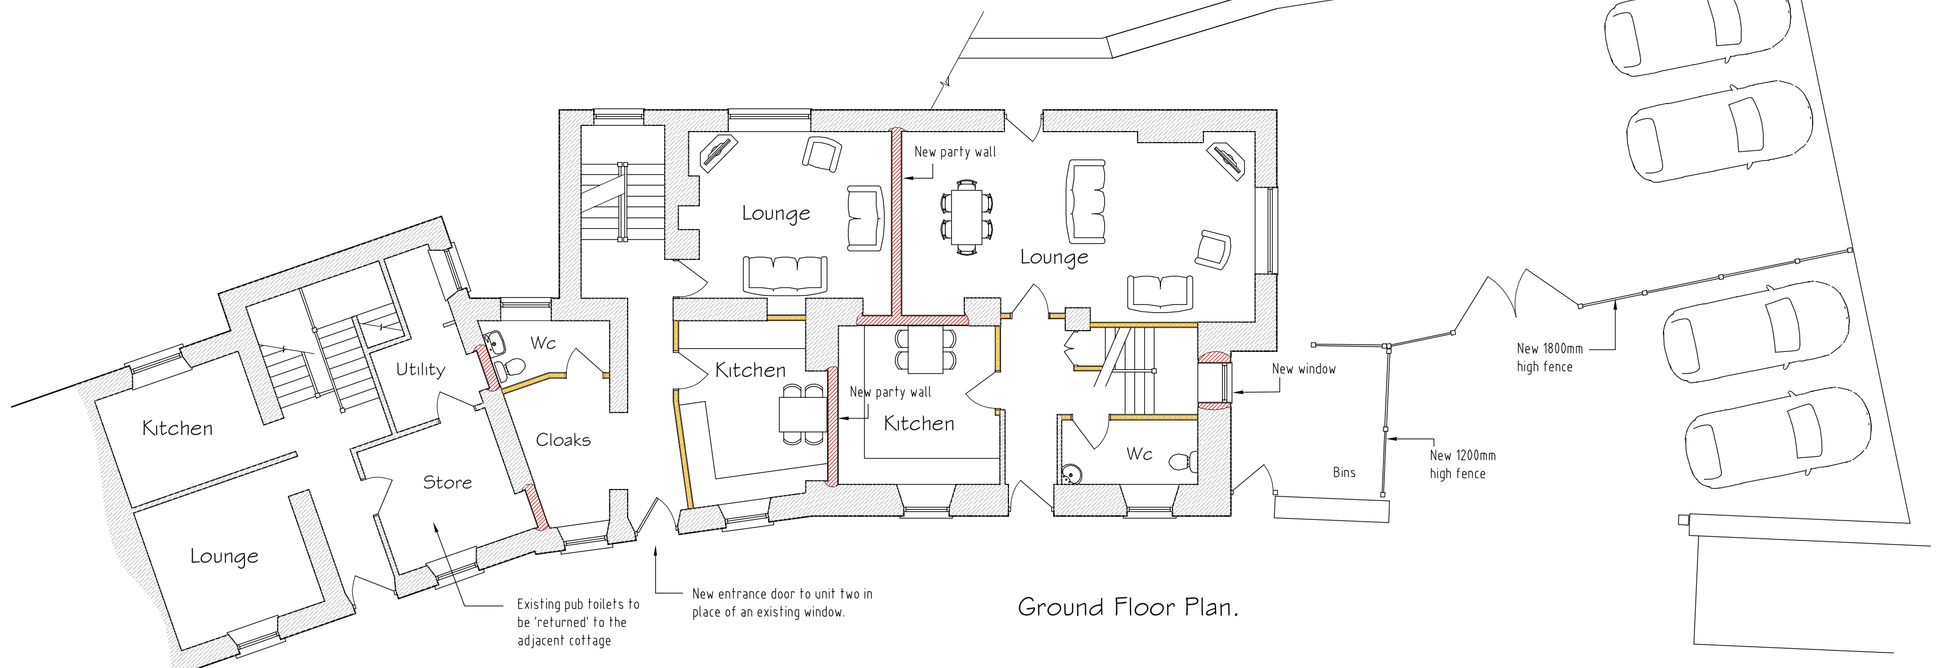

Basement Plan.



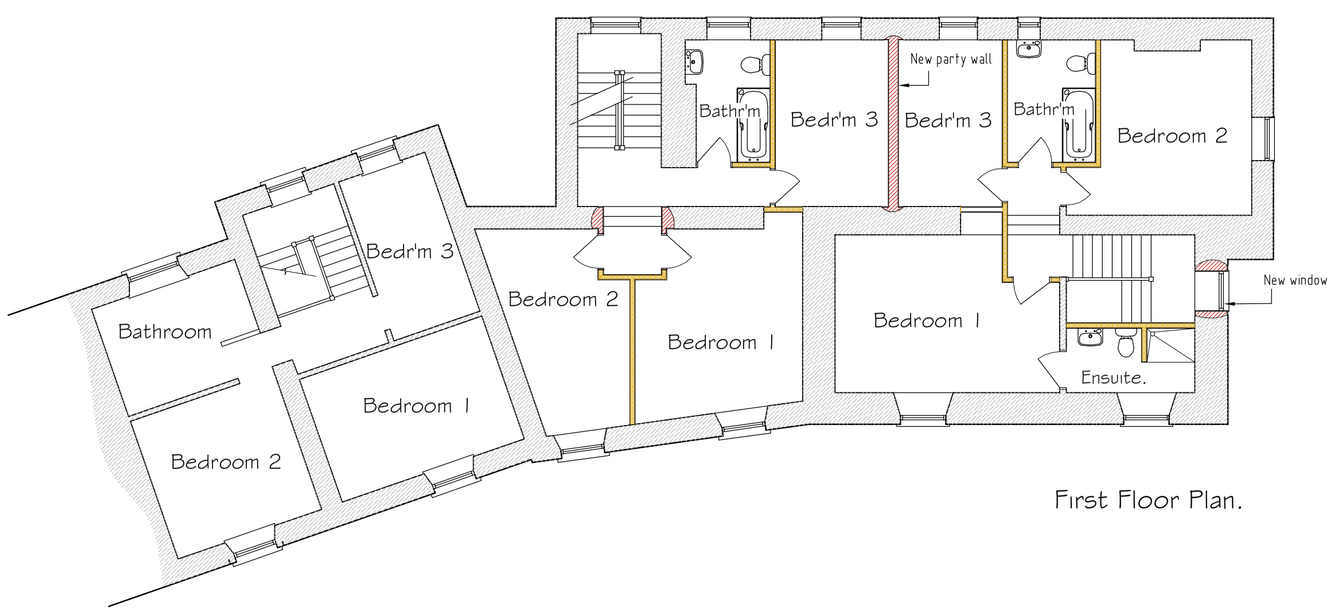

Site Plan.

0m 5 10 15 20 25m 30 35 40 45 50m

1:500




Ground Floor Plan.




Bathr'm Wc

First Floor Plan.

0m 1 2 3 4 5m 6 7 8 9 10m

1:100




Front Elevation.




Side Elevation.




Rear Elevation.


David Tatton Architect.

4 CHURCH BANK : KEELE : STAFFORDSHIRE : ST5 5AT.

Landline - 01782 619522 Mobile - 07748385590.

Email - mail@davidtattonarchitects.net


CLIENT

Frederic Robinson Ltd.

PROJECT

Jolly Carter
Buxton Road,
Chapel-en-le-Frith.

DRAWING

Plans as Proposed.

| SCALE | DRWG NO. | |
|---|---|---|
| 1/100 & 1/500 @A1 | 059 / 02 | |
| | DATE October 2013 | REV. |