HPK/2013/0512
RECEIVED
18 DEC 2013



EXISTING NORTH EAST ELEVATION

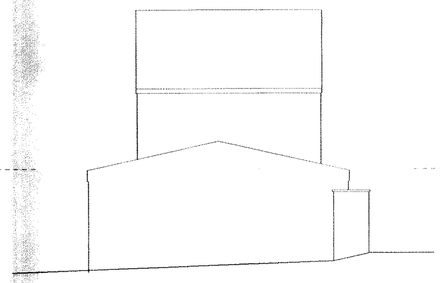

EXISTING NORTH WEST ELEVATION

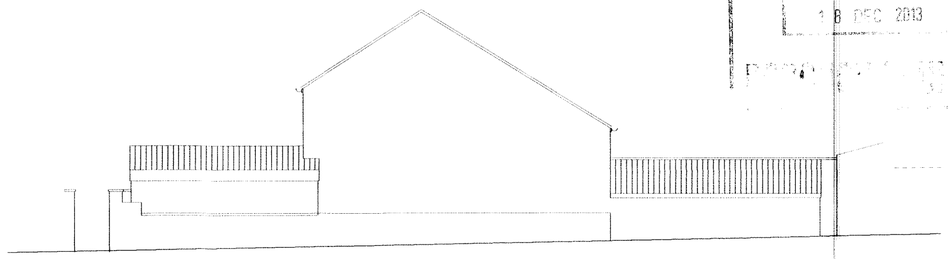

EXISTING SOUTH WEST ELEVATION

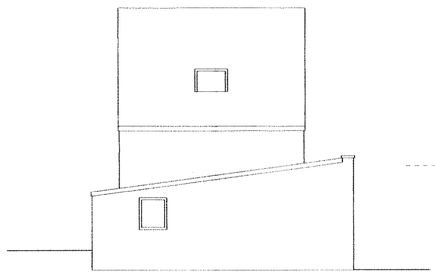

EXISTING SOUTH WEST ELEVATION

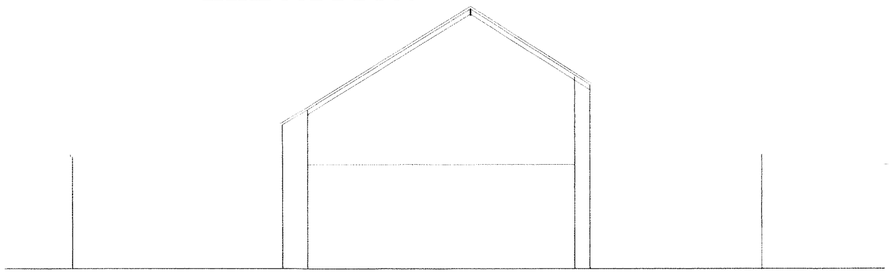

SECTION

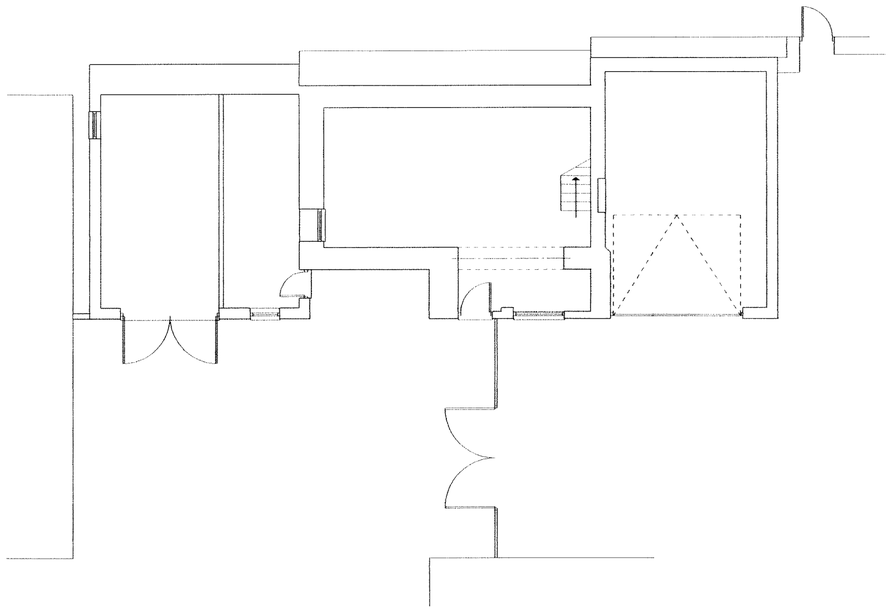

EXISTING GROUND FLOOR PLAN

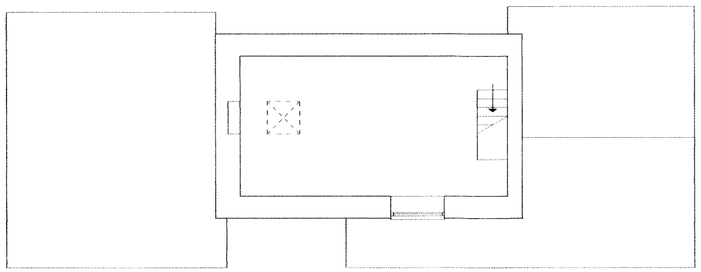

EXISTING FIRST FLOOR PLAN

THIS DRAWING IS NOT TO BE COPIED OR REPRODUCED WITHOUT THE PRIOR WRITTEN CONSENT OF PLANMART LTD.

PLANMART

Client:
Mr D. Whittle,
Fieldhead Farm, Glossop. SK13 8NX.

Project:
Proposed extension to and refurbishment of former farm house.

Title:
Existing plans, section and elevations

Scale: 1:100 A2 sheet.

Drawn:	Date:
MH	April 2013.
Project no.: 2474	Drawing no.: 2474-1

PLANMART LIMITED
53A High St. West, Glossop,
Derbyshire SK13 8AZ.
Tel: 01457 863153 E mail: planmart@btconnect.com