HPK/2013/0329

HIGH PEAK

20 DEC 2013

BOROUGH COUNCIL

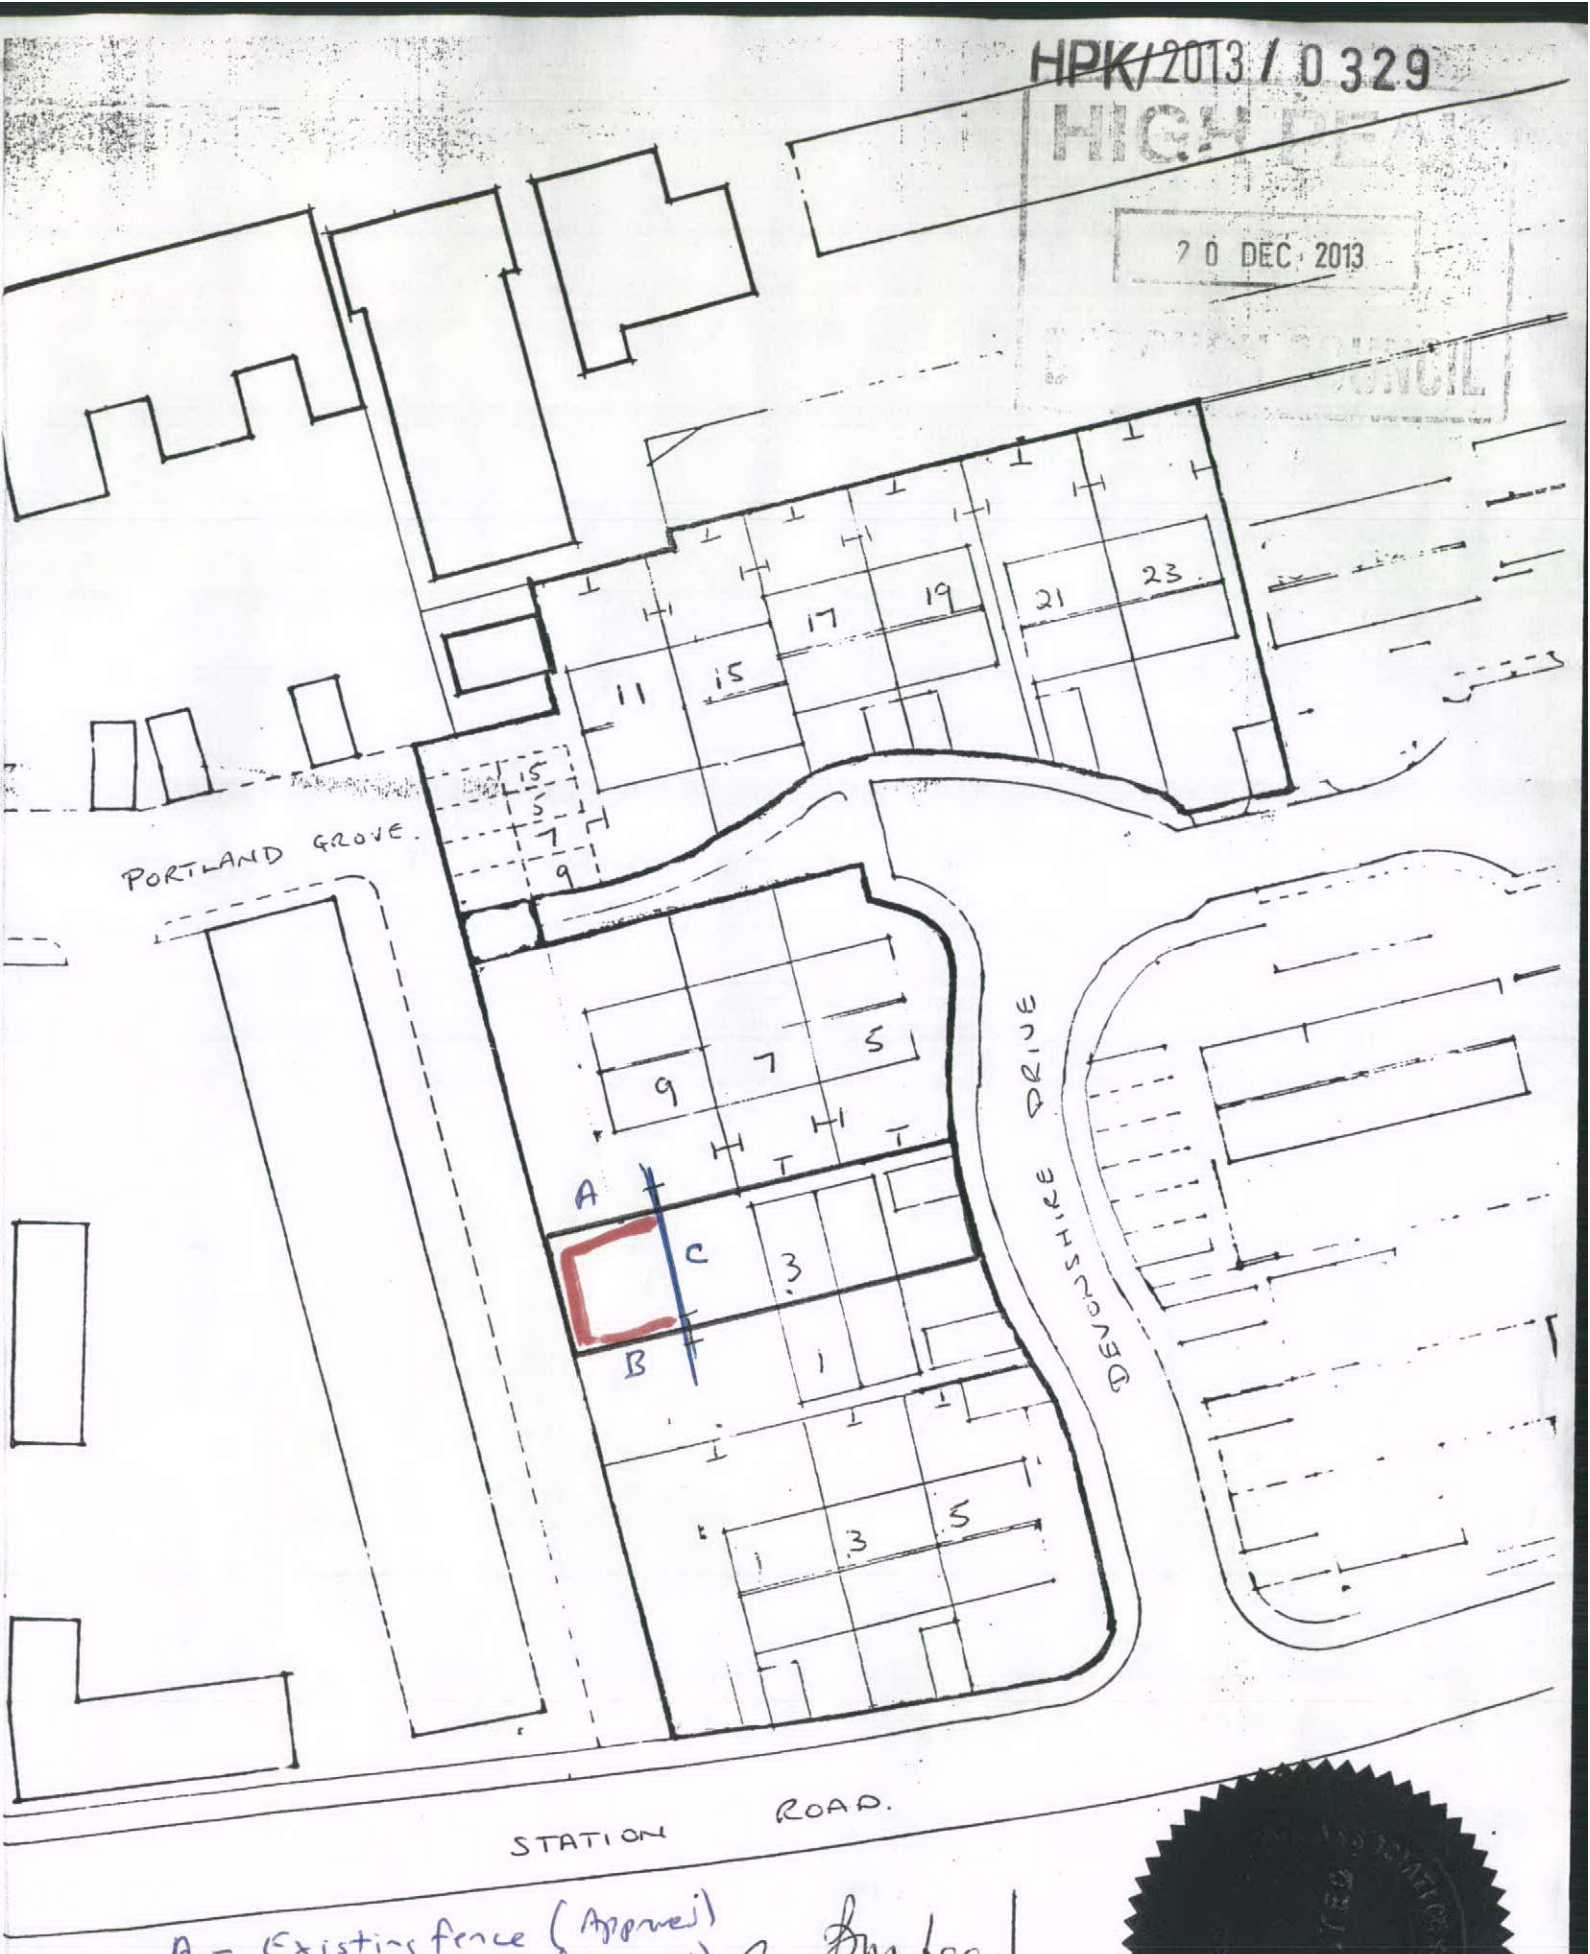

A - Existing fence (Approved)
B - Ditto (Approved)
C - Line of removed fence

SCALE 1:500

B.M. Lees

A. Wilkinson