
FORMATION OF RAISED DECKING AREA IN REAR GARDEN OF 83A CHAPEL ROAD, WHALEY BRIDGE.


John F. Lomas. M.R.I.C.S., M.B.Eng
Rothbury
Chapel Road
Hayfield
High Peak SK22 2JF
Tel. 01663 745186

Revised plan 27.12.13

section AA


1:100

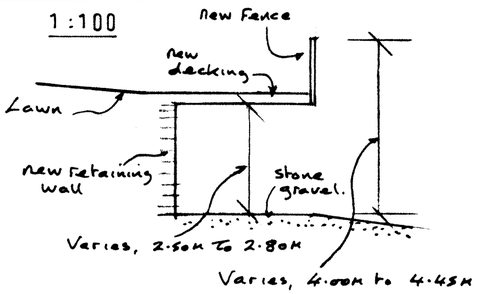

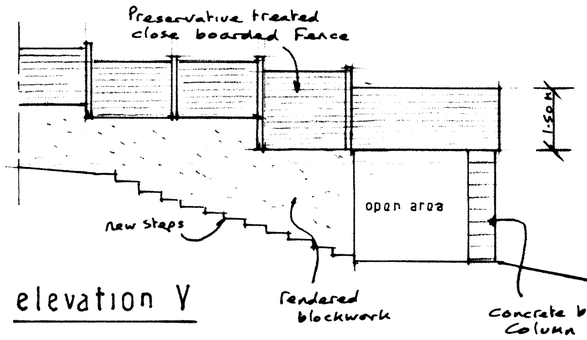


elevation Y

1:100

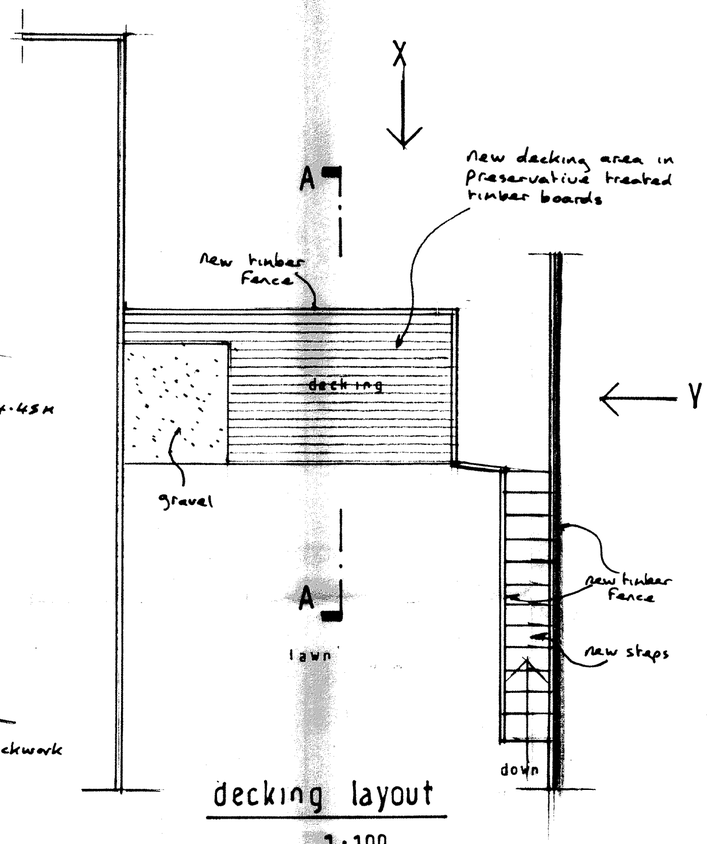


decking layout

1:100

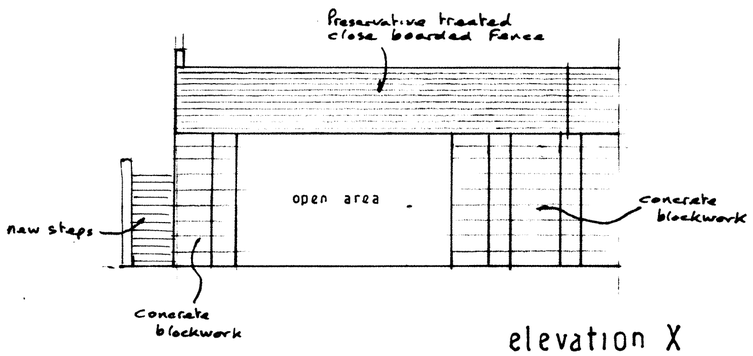

elevation X

1:100

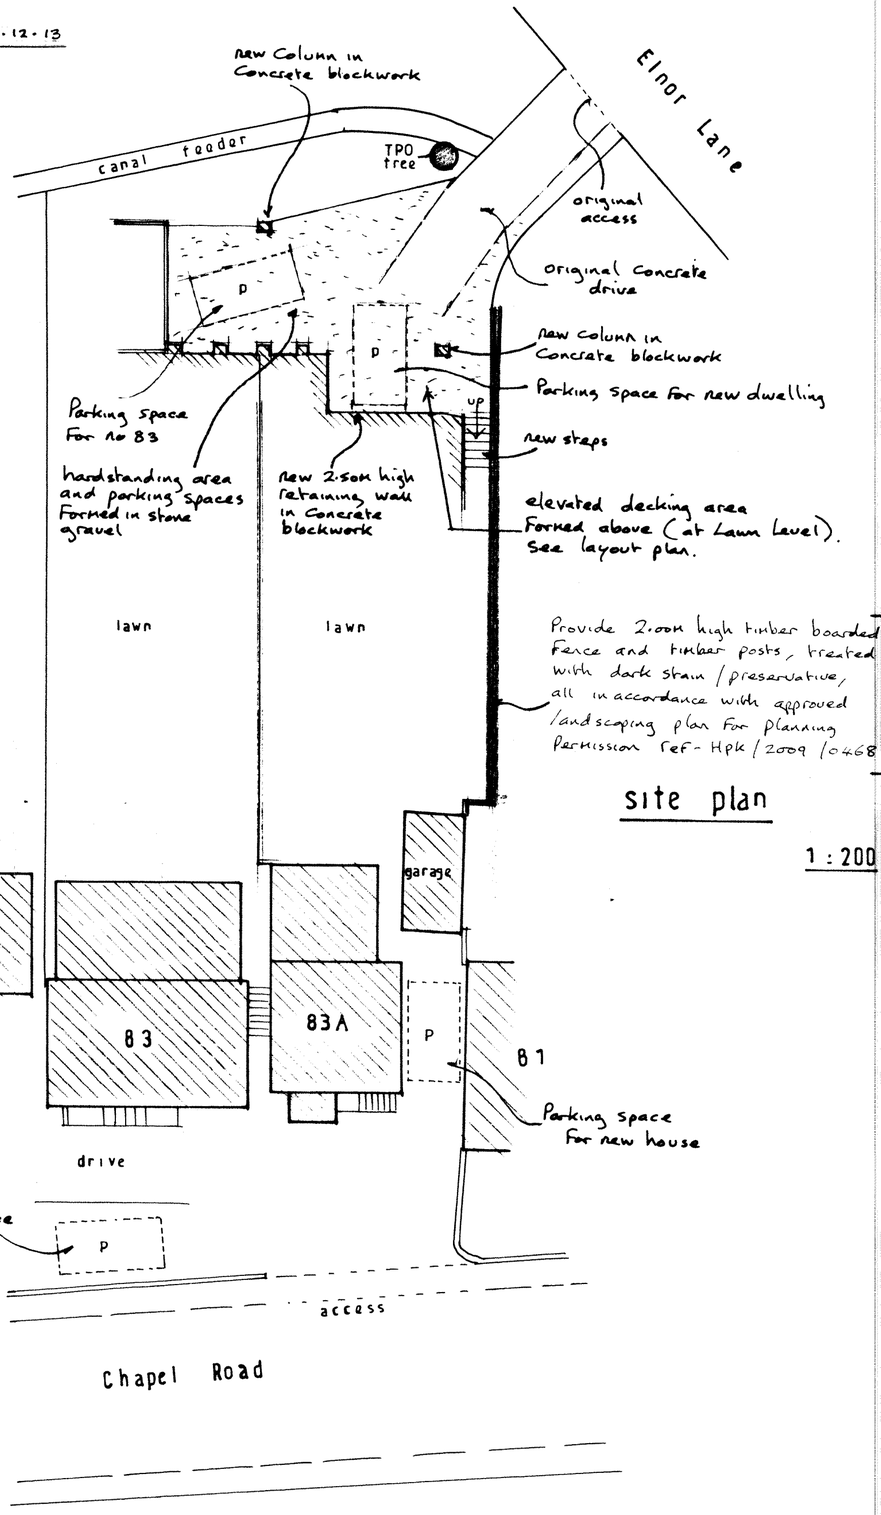

site plan

1:200

drg no 13.6/1A