PROPOSED CONTAINMENT AND DISCHARGE OF HAND CARWASH SOAP RESIDUE. PLANNING APP No HPK/2013/0530.

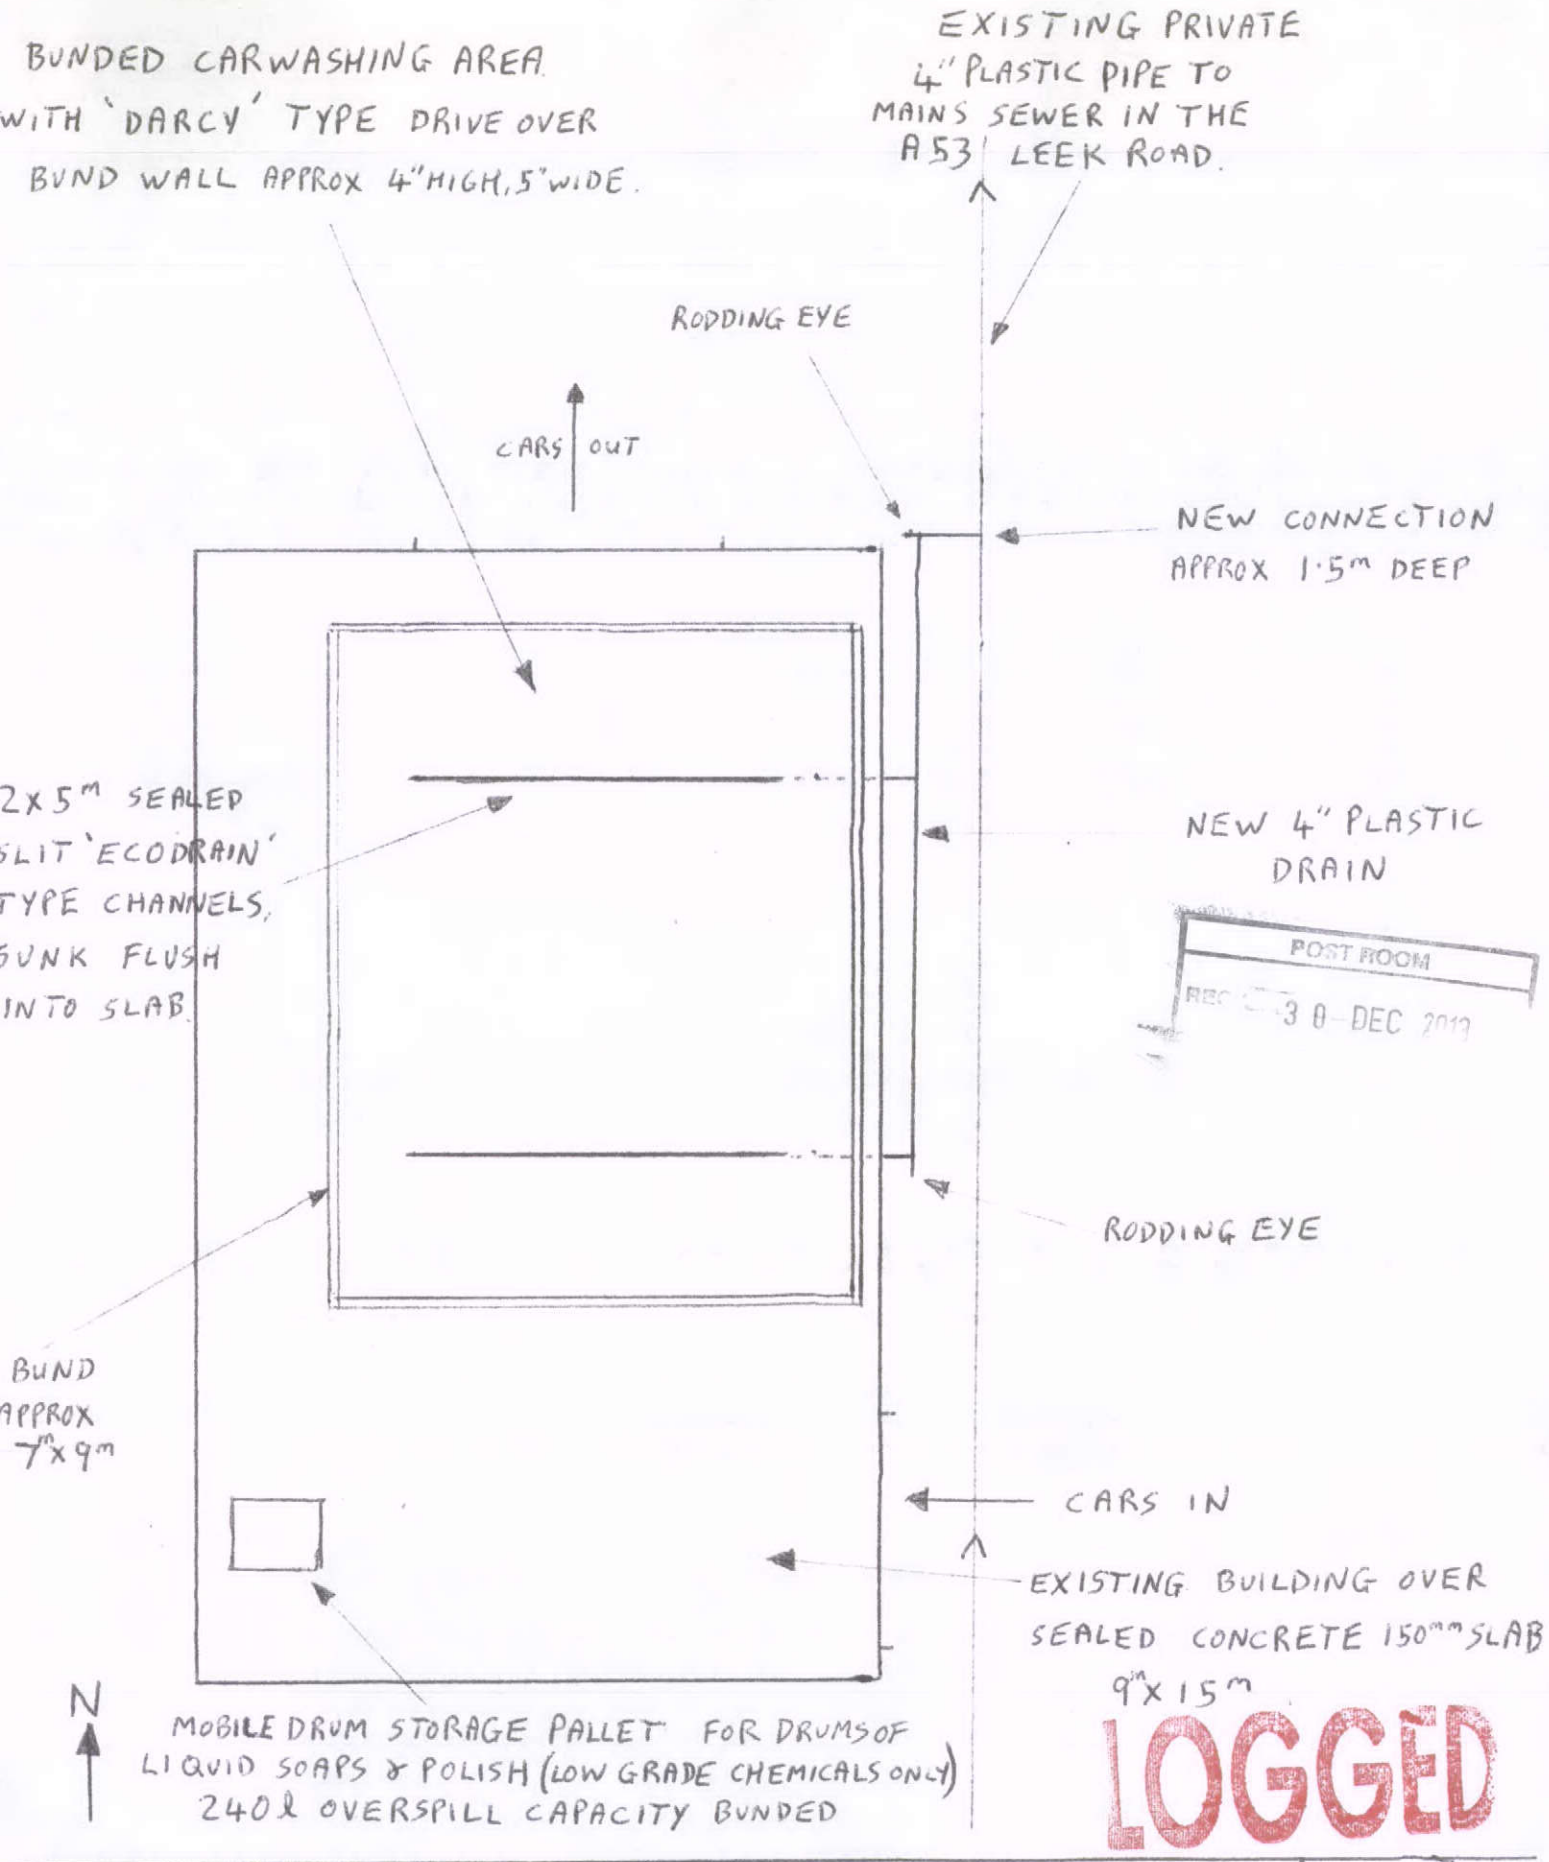

LOGGED

SCALE	DATE	LADMANLOW YARD. LEEK RD,	PLAN
1:100	24·12·13	BUXTON SK17 6UQ.	VIEW