HPK./2013/0411

HPK/2013/0411
HIGH PEAK
30 DEC 2013
BOROUGH COUNCIL

EXISTING FLOOR PLAN, SIDE & FRONT ELEVATIONS TO A SCALE OF 1:100

DOTTED LINE INDICATES HEIGHT OF THE GROUND AT THE SIDE. EXISTING RETAINING WALL TO BE REBUILT AROUND THE EXTENSION OUT OF STONE

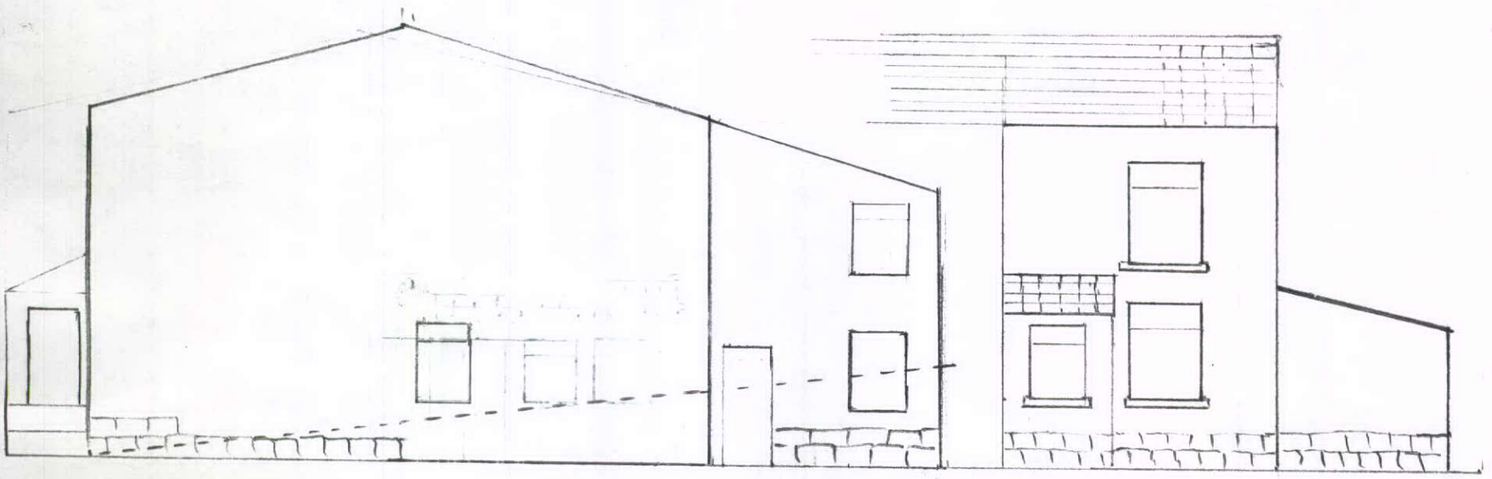

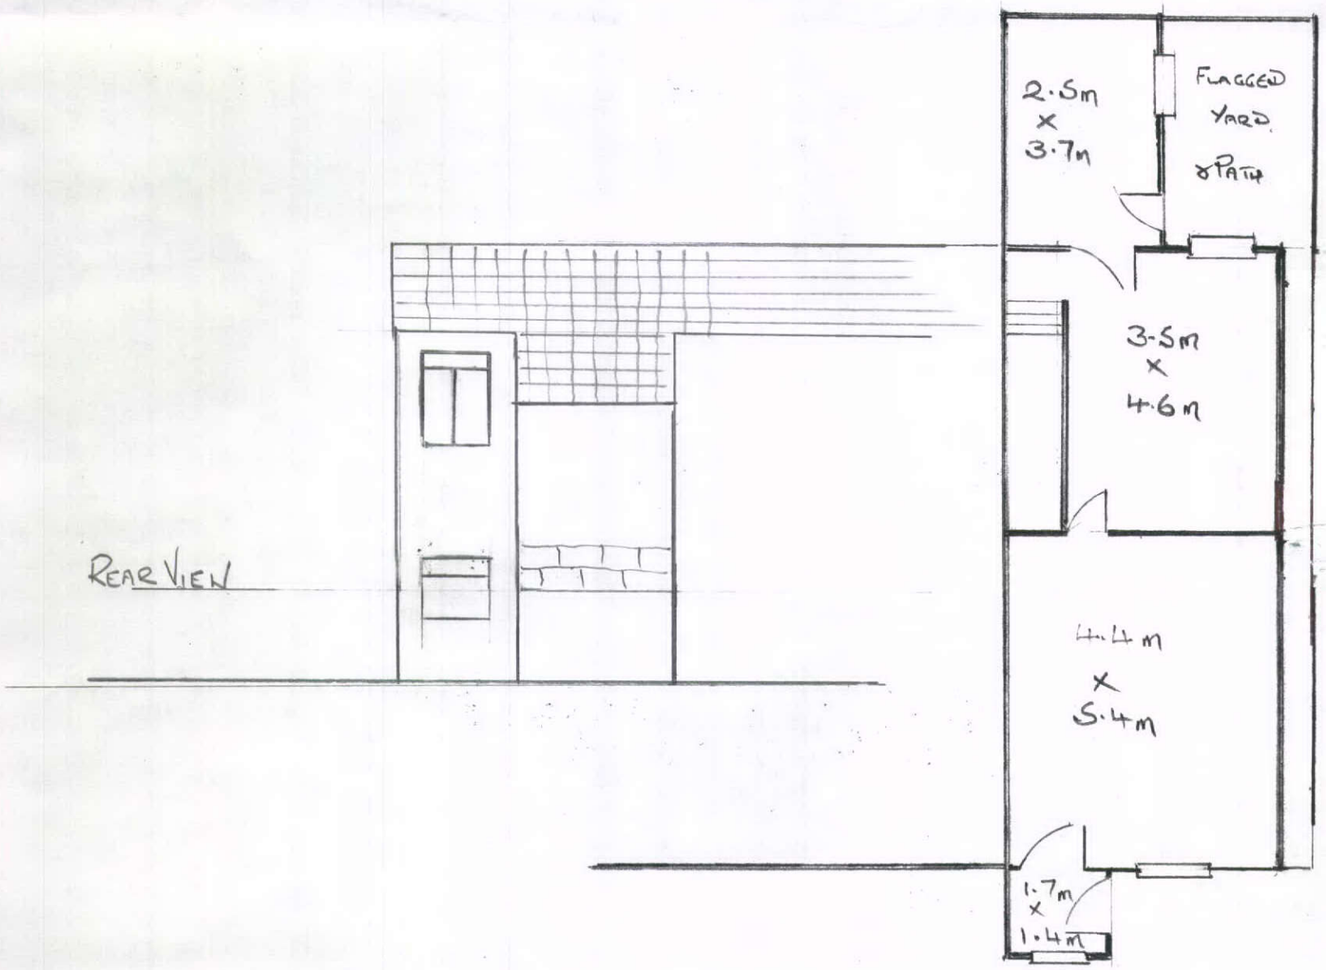

DRG 01