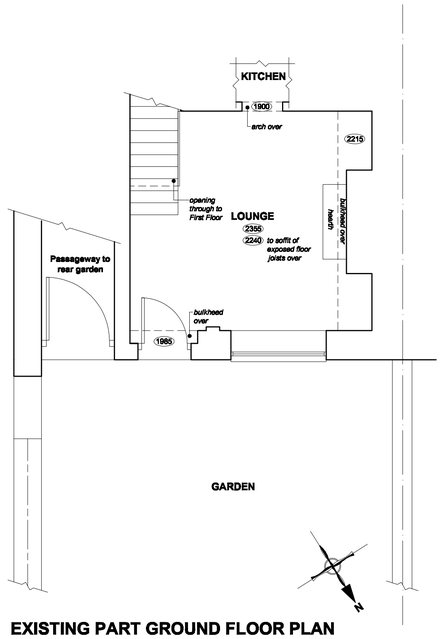
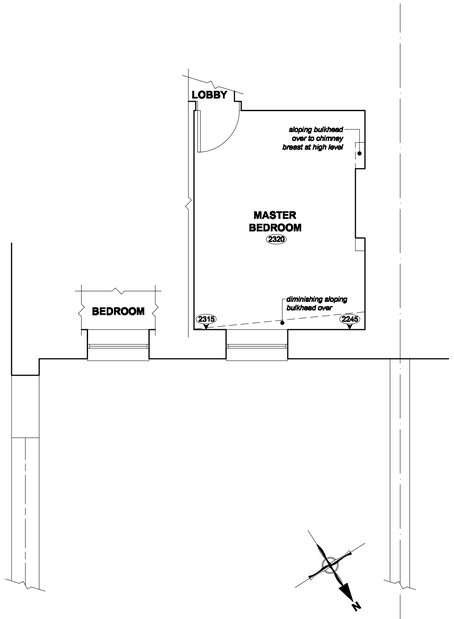
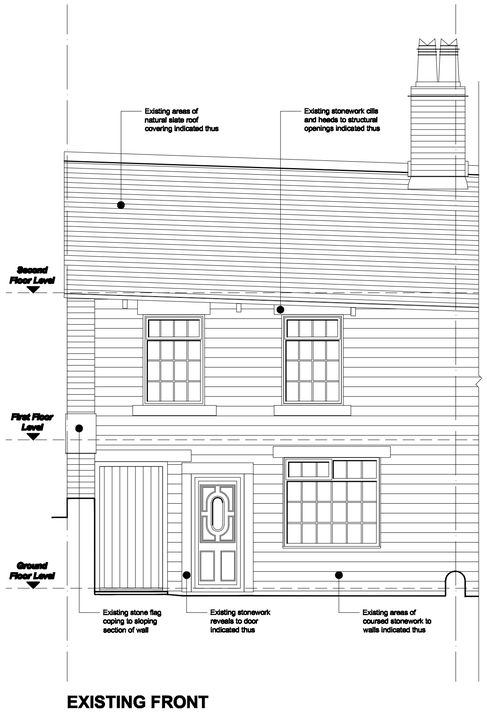
# 16 Whitfield Cross, Glossop



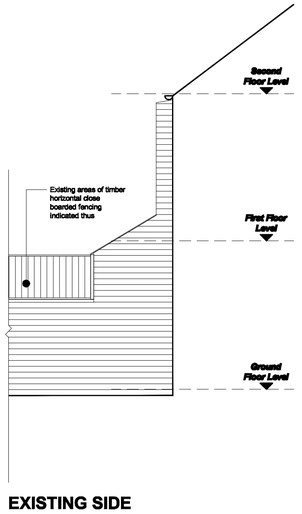

**EXISTING PART GROUND FLOOR PLAN**




**EXISTING PART FIRST FLOOR PLAN**




**EXISTING FRONT (NORTHERN) ELEVATION**




**EXISTING SIDE (WESTERN) ELEVATION**

0 1 2 3 4 5 6
metres (for 1:50 original)

**NOTES**
All dimensions are to be checked on site and any discrepancies referred to the designer prior to proceeding. Do not scale off this drawing . All levels are to be confirmed on site prior to proceeding with the work. All discrepancies between information shown on the drawing and the information shown on the specification are to be referred to the designer prior to proceeding with the works. All component sizes and references to be checked prior to the ordering of materials. Positions of existing drain runs and associated installations to be confirmed prior to proceeding and drains checked as necessary. All relevant boundary positions to be checked prior to proceeding. Any on site design changes must be reported to the designer and agreed with the relevant authority prior to proceeding. Levels shown are related to an arbitrary datum and therefore not related to ordnance datum.

| Revision | Date | Details |
|---|---|---|


ra grundy — R.A.Grundy Architectural Services
35, PARK ROAD, HADFIELD, GLOSSOP, DERBYSHIRE SK13 2AH
TEL.: 0774 551 3982 E-MAIL: rajbromley1@hotmail.co.uk


| | |
|---|---|
| Project: | Proposed Alterations & Extension to:<br>Cherry Tree Cottage,<br>16 Whitfield Cross<br>Whitfield<br>Glossop |
| Client: | Mr & Mrs Hardiman |
| Drawing Title: | EXISTING PLANS & ELEVATIONS |
| Drawn by: R.G. | Date: 7th December 2013 |
| Drawing No.: 1319P.01<br>Revision: | Scale: 1:50 @ A1 |