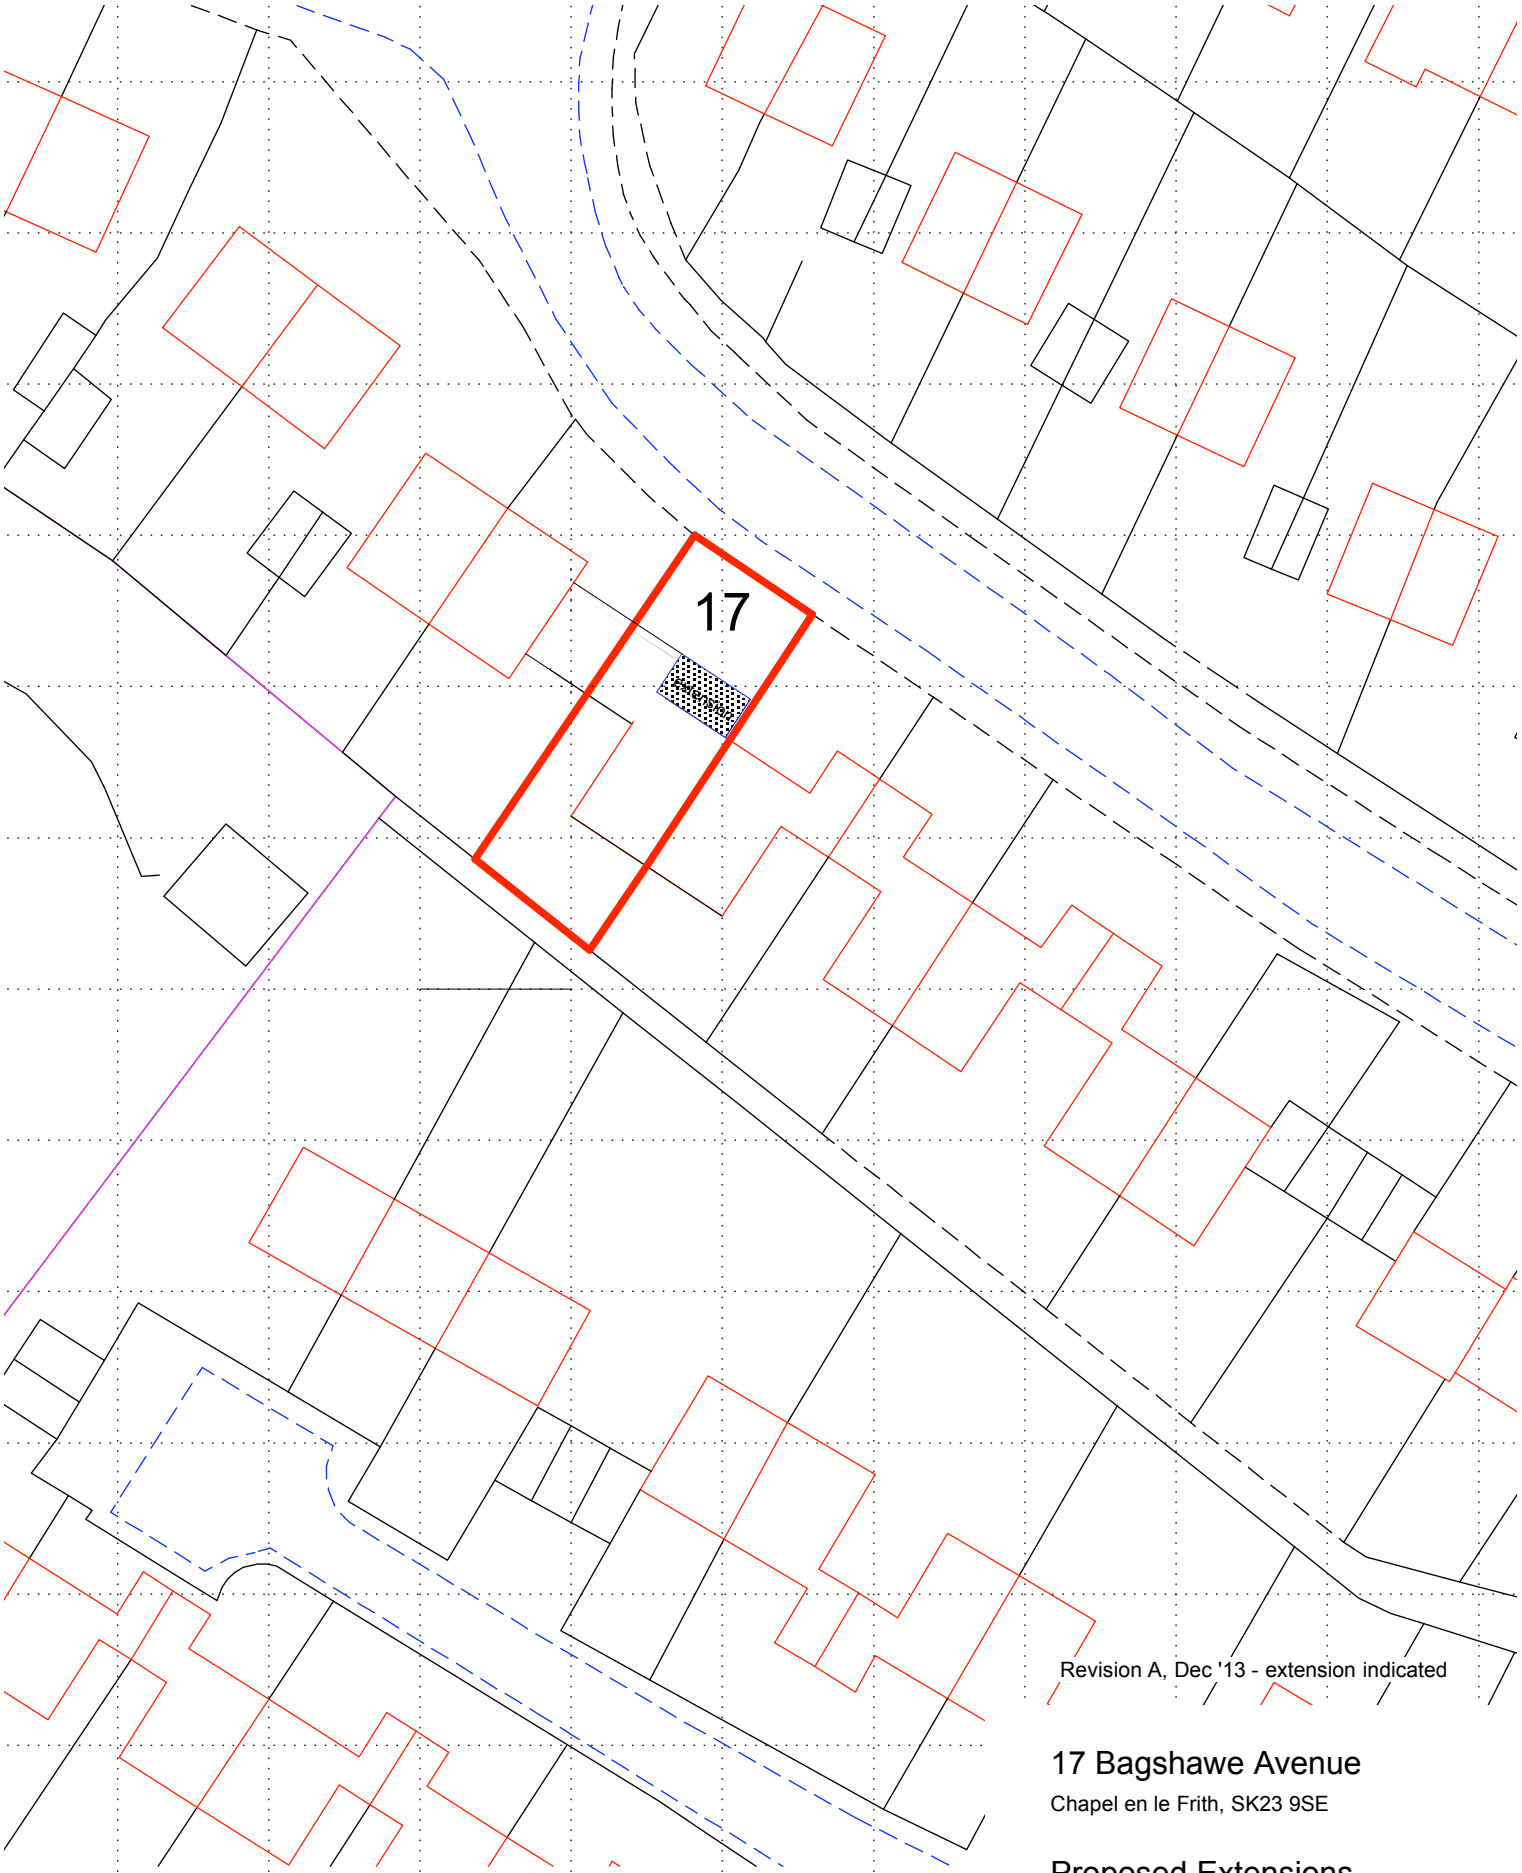

Revision A, Dec '13 - extension indicated

17 Bagshawe Avenue

Chapel en le Frith, SK23 9SE

Proposed Extensions

Block Plan — 1:500 at A4

Drwg. 02 A — Dec'13

0 10m