HPK/2013/0709
HIGH PEAK
30 DEC 2013
BOROUGH COUNCIL

MATERIALS
Roof - blue slate
Walls - random grit,
random limestone with grit heads, cills and quoins
brick
Windows - pvc-u

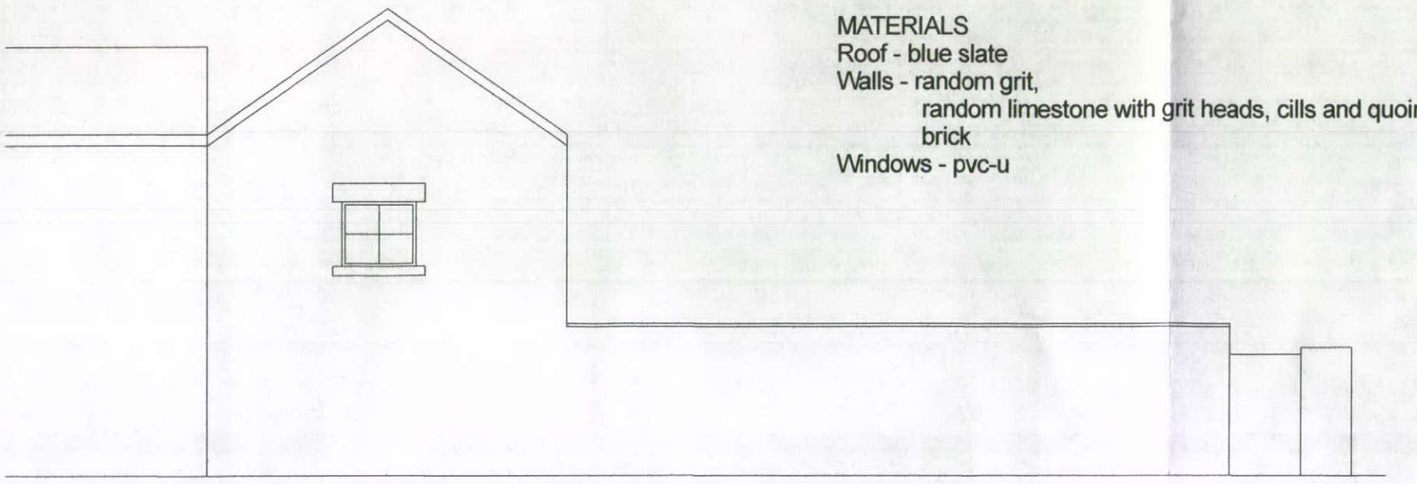

ELEVATION TO TORR STREET

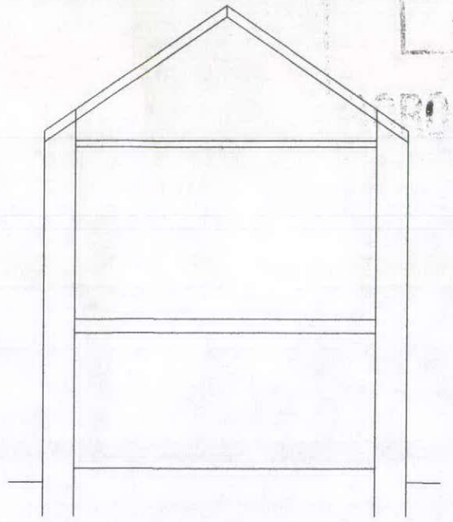

SECTION

ELEVATION TO SOUTH

Broken lines show position of original coach house.
Materials were grit quoins and surrounds with limestone rubble.

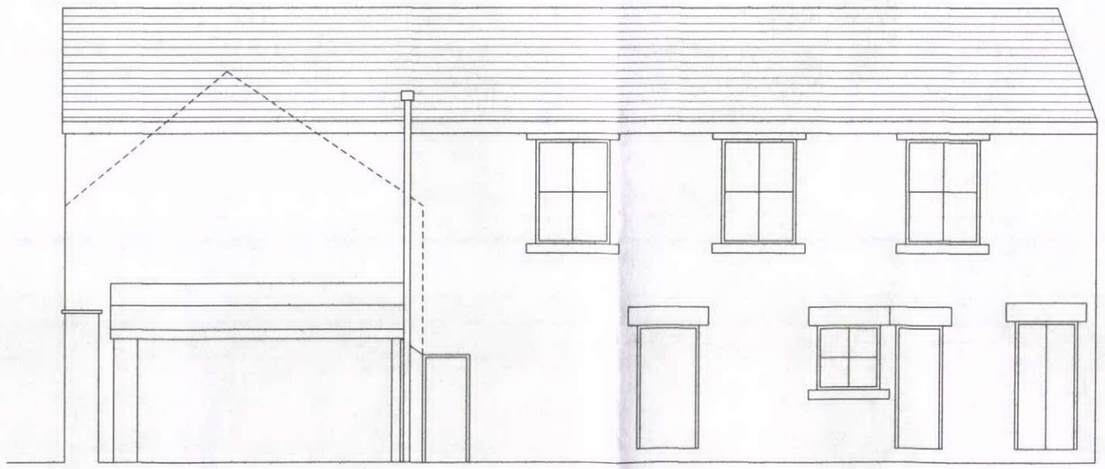

			PROPOSED EXTENSION AT QUEENS HEAD HOTEL, HIGH STREET, BUXTON, FOR MR I HOWARTH, PRESENT ELEVATIONS & SECTION.	Trevor Gilman Design 7, Athelstane Terrace, 7, Manchester Road, Buxton, Derbyshire SK17 6SE 07773 381824 gilmantrevor@gmail.com	Scale 1/100	20.11.13
A	Completed for planning	27.12.13			Drg No HOWARTHQH 02	Rev A
Rev	Details	Date				