North

Location Plan
Scale 1/1250



HPK/2013/0709
HIGH PEAK BOROUGH COUNCIL
Site Plan Scale 1/200
30 DEC 2013

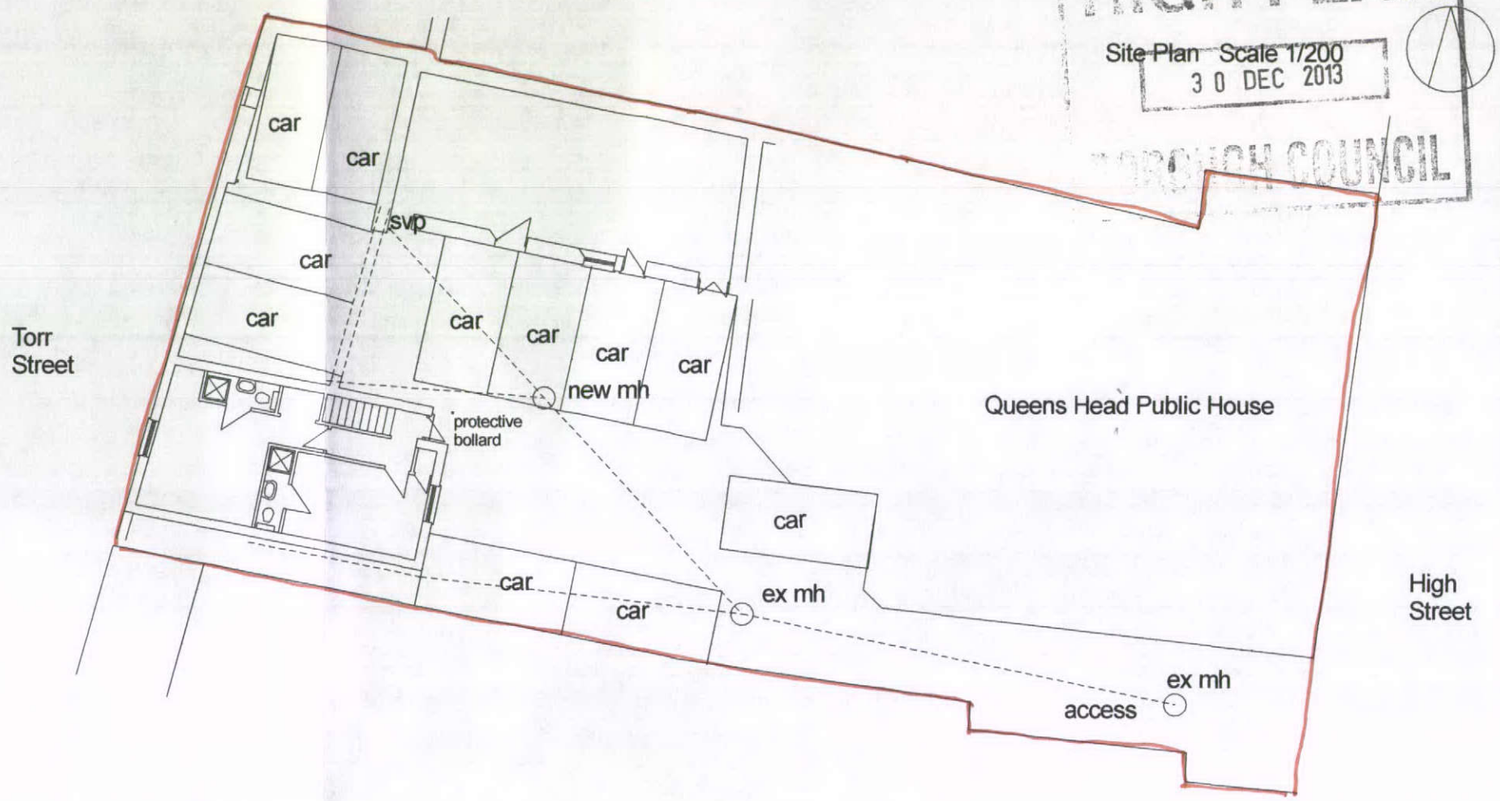

Rev	Details	Date				
B	Car space	28.12.13	PROPOSED EXTENSION AT QUEENS HEAD HOTEL, HIGH STREET, BUXTON, FOR MR I HOWARTH, LOCATION PLAN, SITE PLAN.	Trevor Gilman Design 7, Athelstane Terrace, 7, Manchester Road, Buxton, Derbyshire SK17 6SE 07773 381824 gilmantrevor@gmail.com	Scale 1/1250 & 1/200	12.12.13
A	Completed for planning	27.12.13			Drg No HOWARTH 03	Rev B