



GROUND 1:50

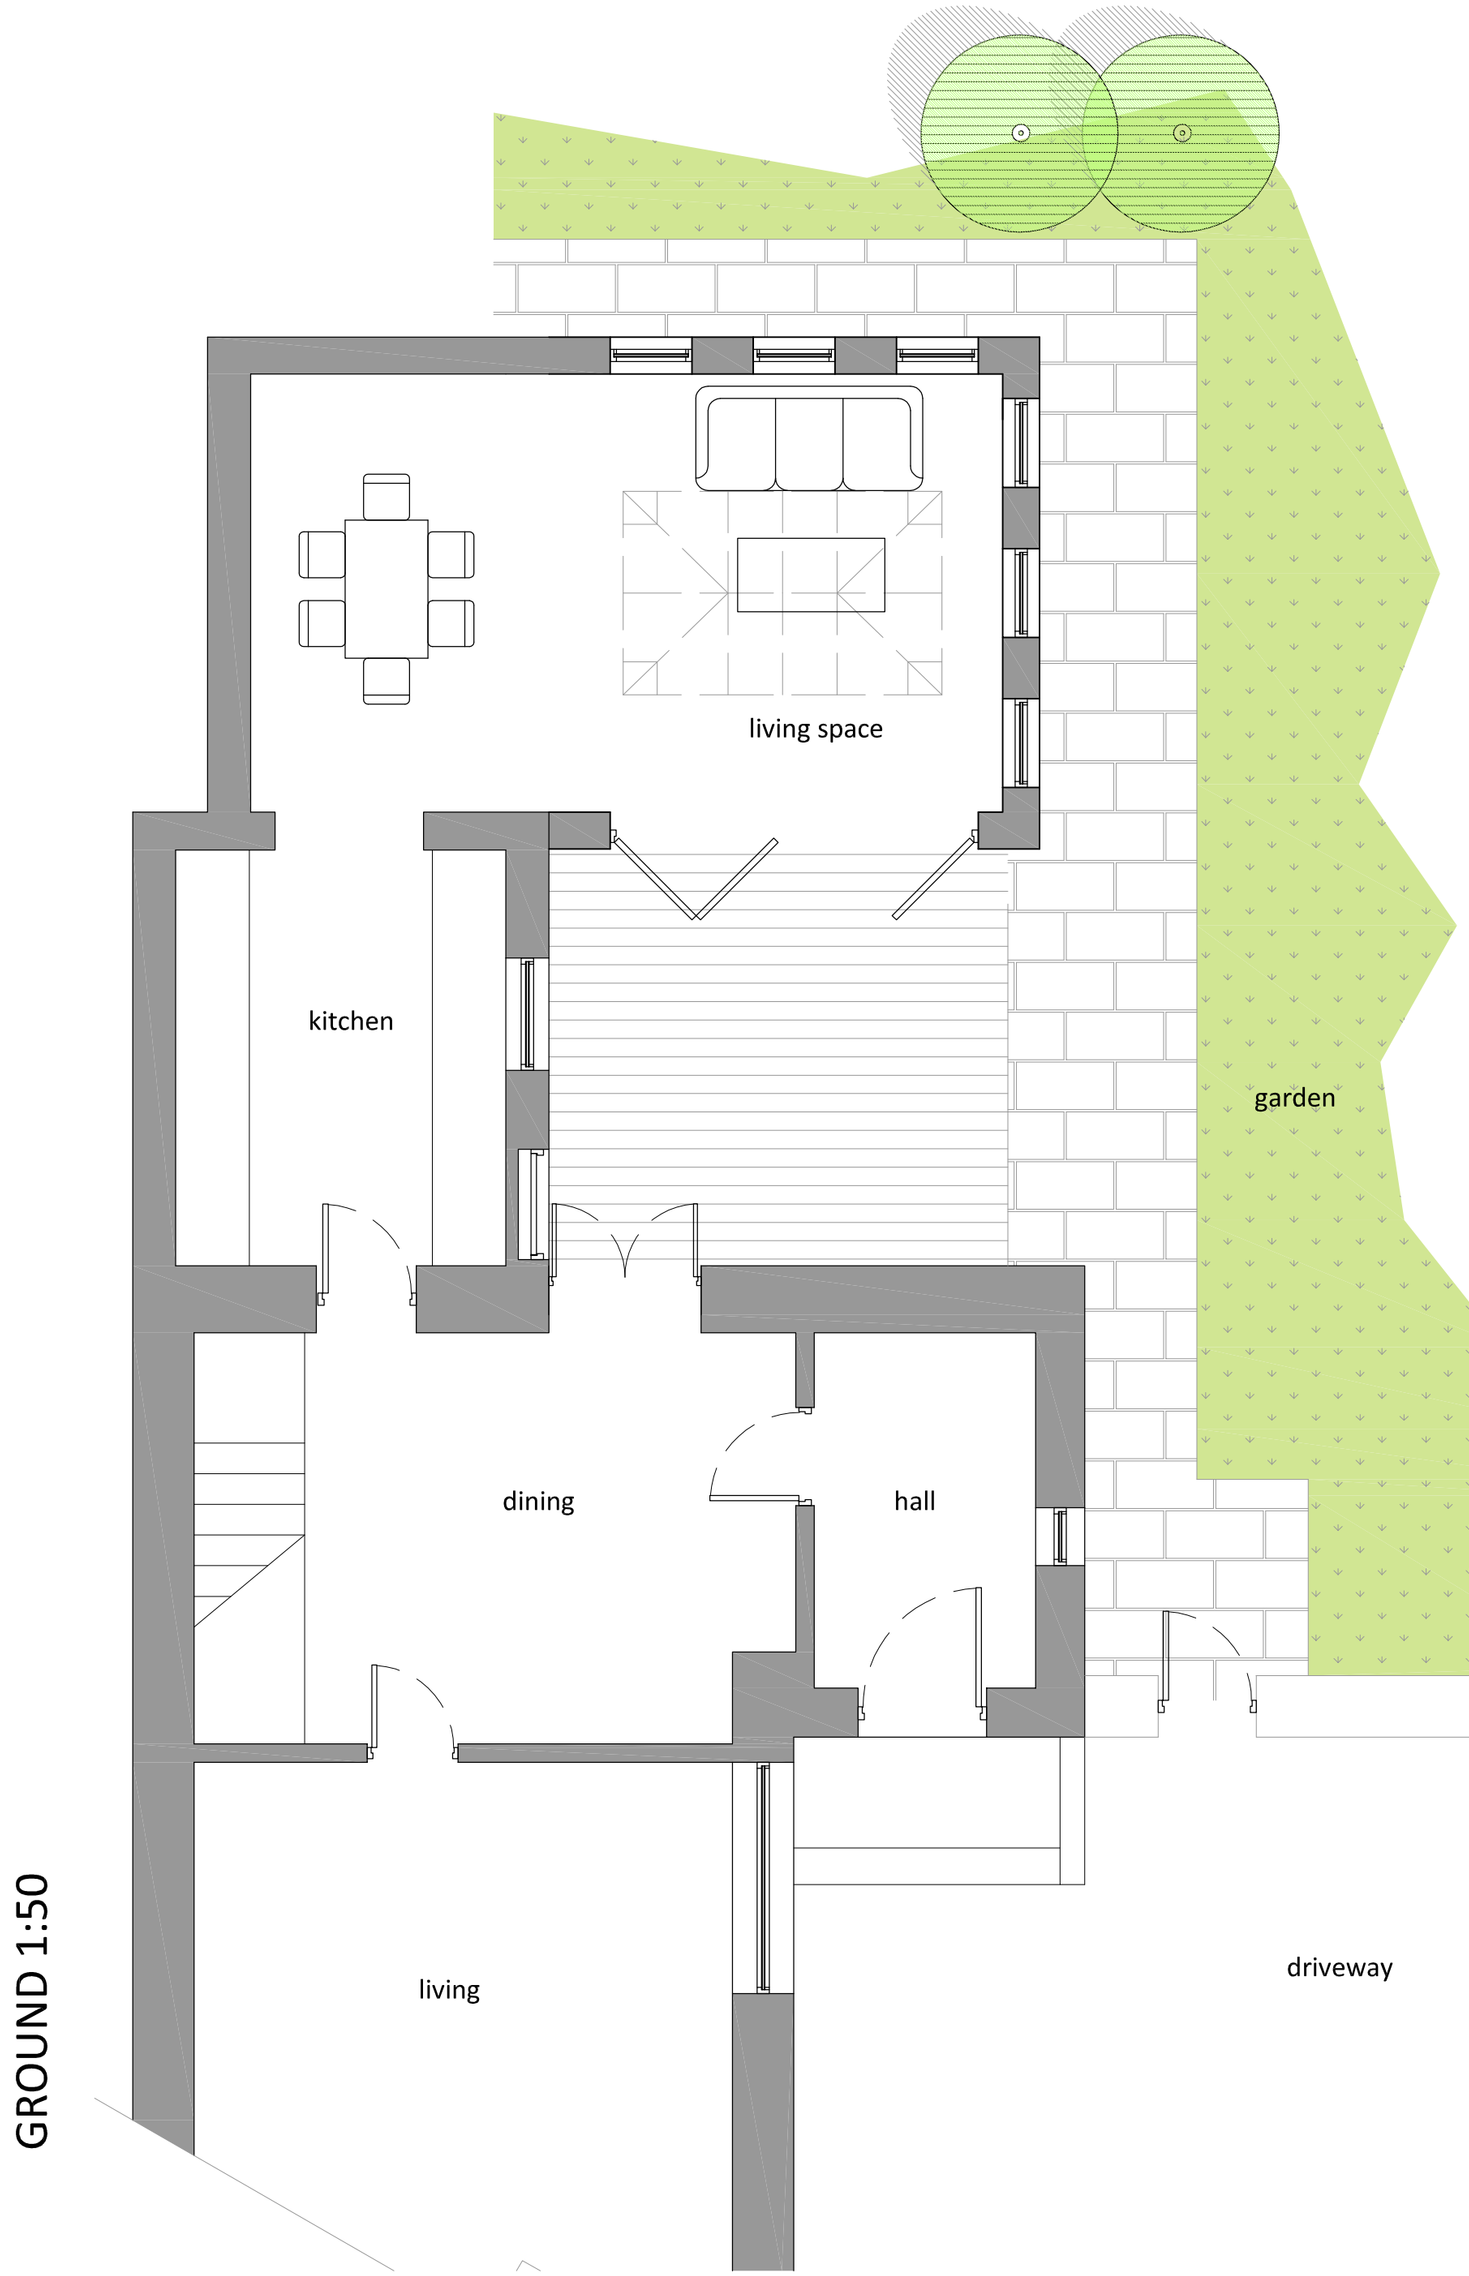

GABLE 1:100



REAR 1:100

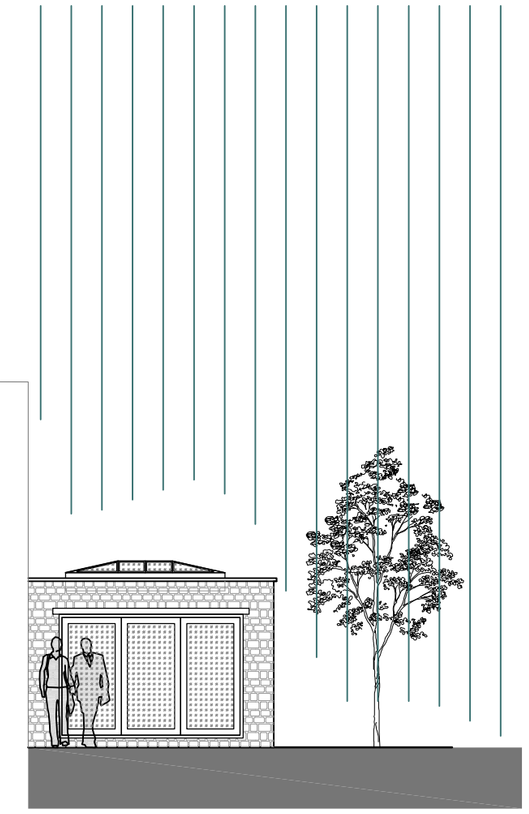

COURTYARD 1:100

	Client MR E BRADSHAW
stamford wing chartered surveyors & building consultants	Project 101 Primrose Lane Glossop
Ref. J1013593	PROPOSED ORANGERY
Scale @ A2 1 : 50 / 100	Date Dec 2013 Drwg. No J1013593-02b