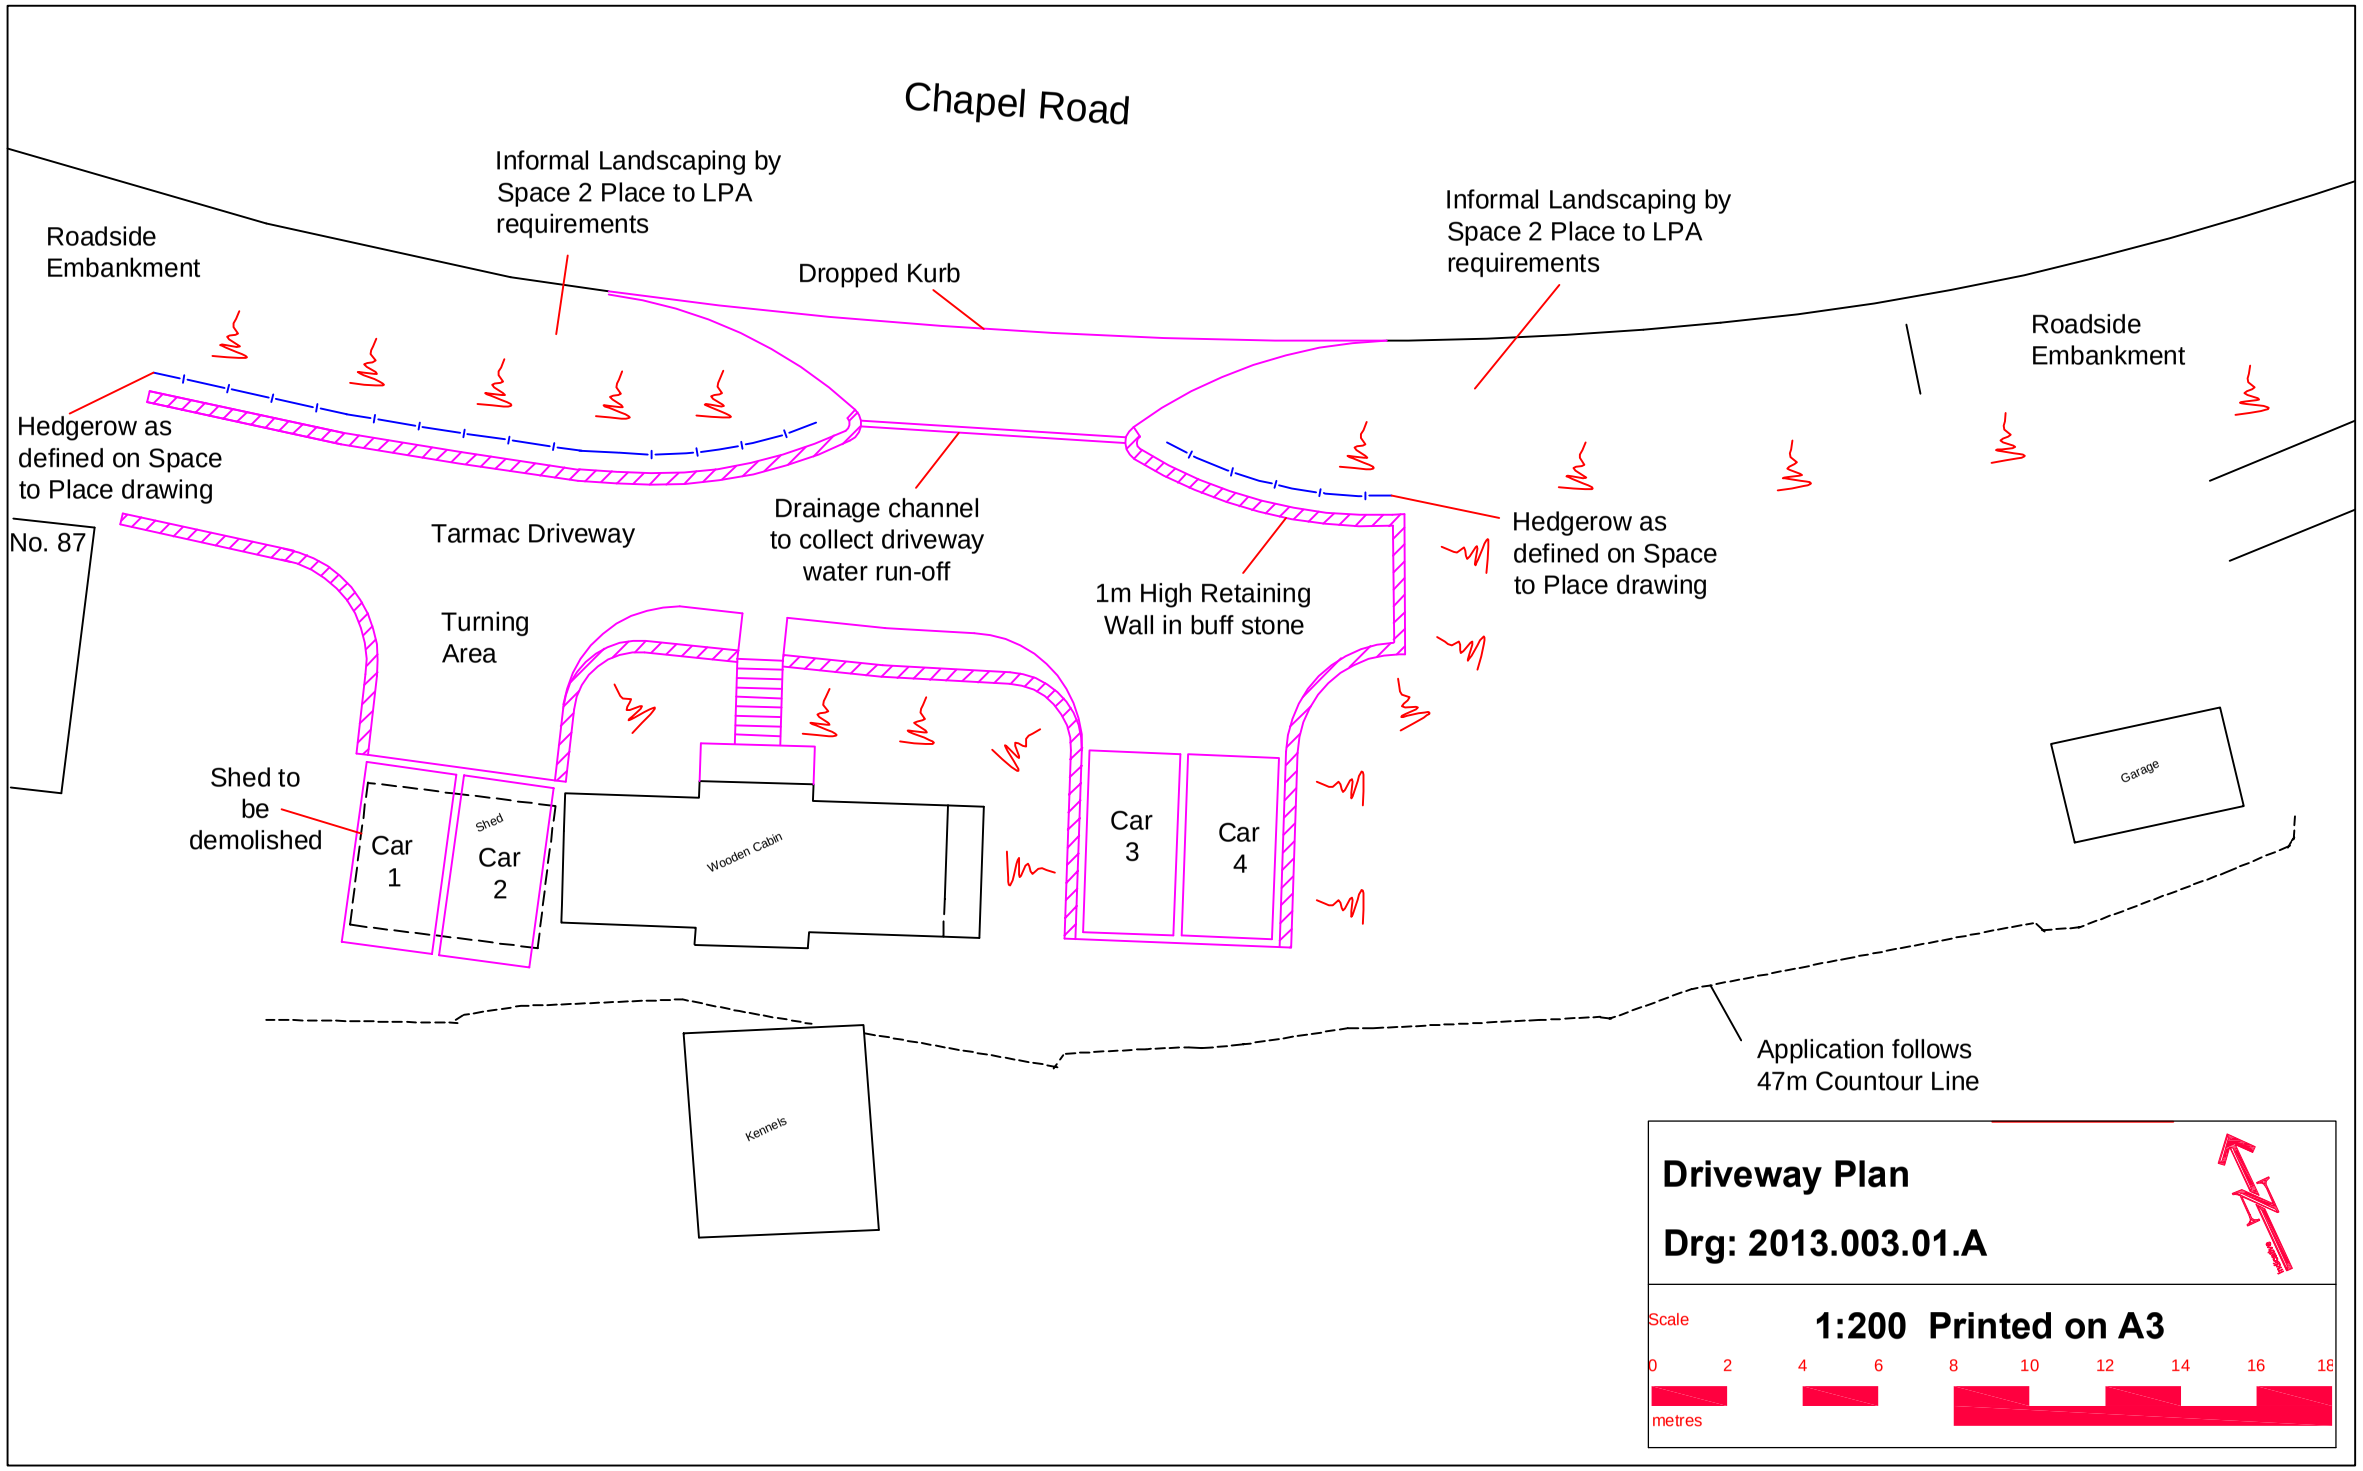

Chapel Road
Informal Landscaping by Space 2 Place to LPA requirements
Roadside Embankment
Dropped Kurb
Informal Landscaping by Space 2 Place to LPA requirements
Roadside Embankment
Hedgerow as defined on Space to Place drawing
No. 87
Tarmac Driveway
Drainage channel to collect driveway water run-off
1m High Retaining Wall in buff stone
Hedgerow as defined on Space to Place drawing
Turning Area
Shed to be demolished
Car 1
Shed
Car 2
Wooden Cabin
Car 3
Car 4
Garage
Kennels
Application follows 47m Countour Line
Driveway Plan
Drg: 2013.003.01.A
N
Scale
1:200 Printed on A3
0 2 4 6 8 10 12 14 16 18
metres