


Current Level

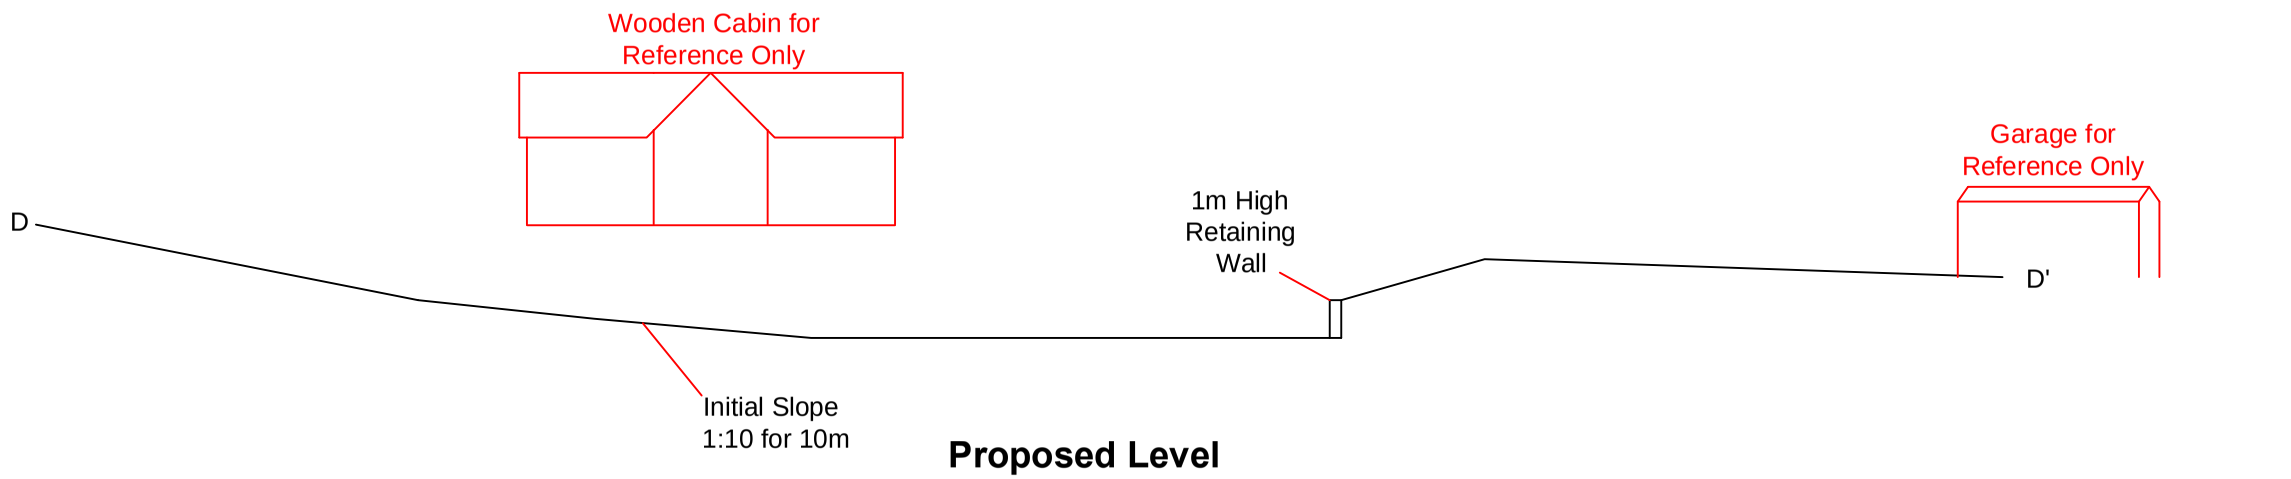

Proposed Level

Sectional Line DD'

Drg: 2013.003.04.A

Scale **1:200 Printed on A3**

0 2 4 6 8 10 12 14 16 18

metres