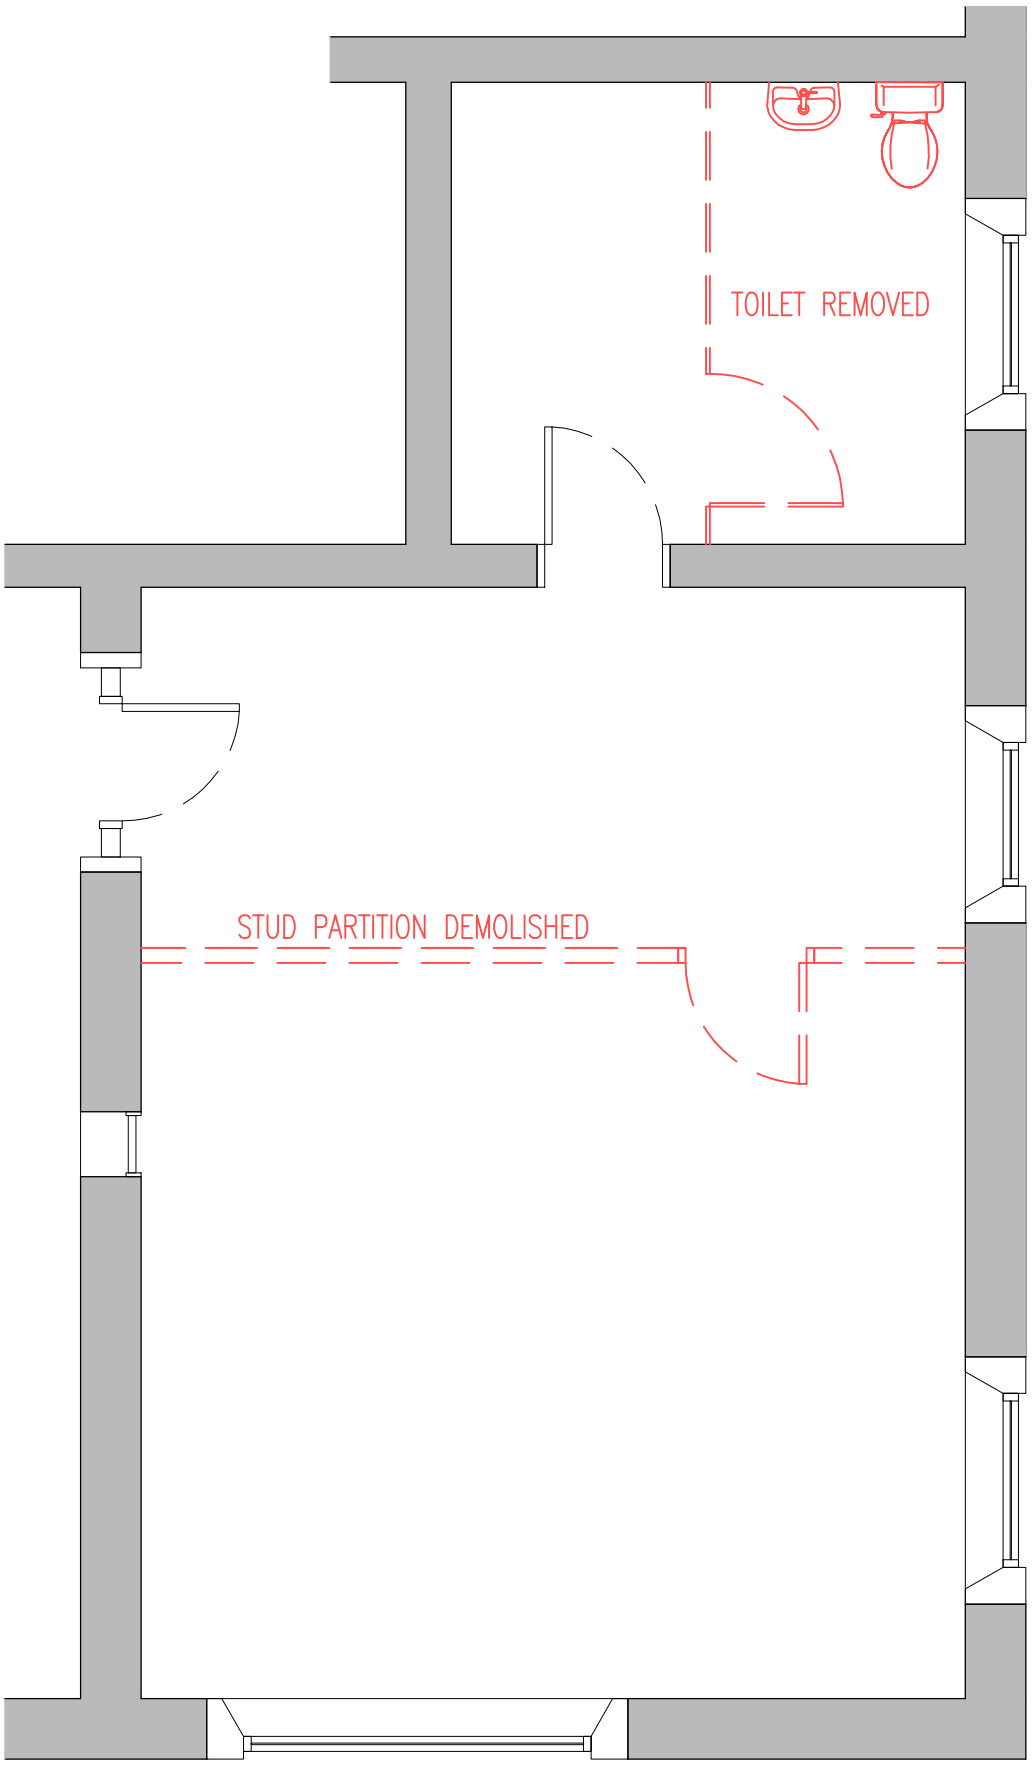


TWIG COFFEE HOUSE GLOSSOP

DEMOLITION PLAN

Drn By: PAE
Date: NOV 2013
Drg No: AUP025 L(00)02
1:50@A3