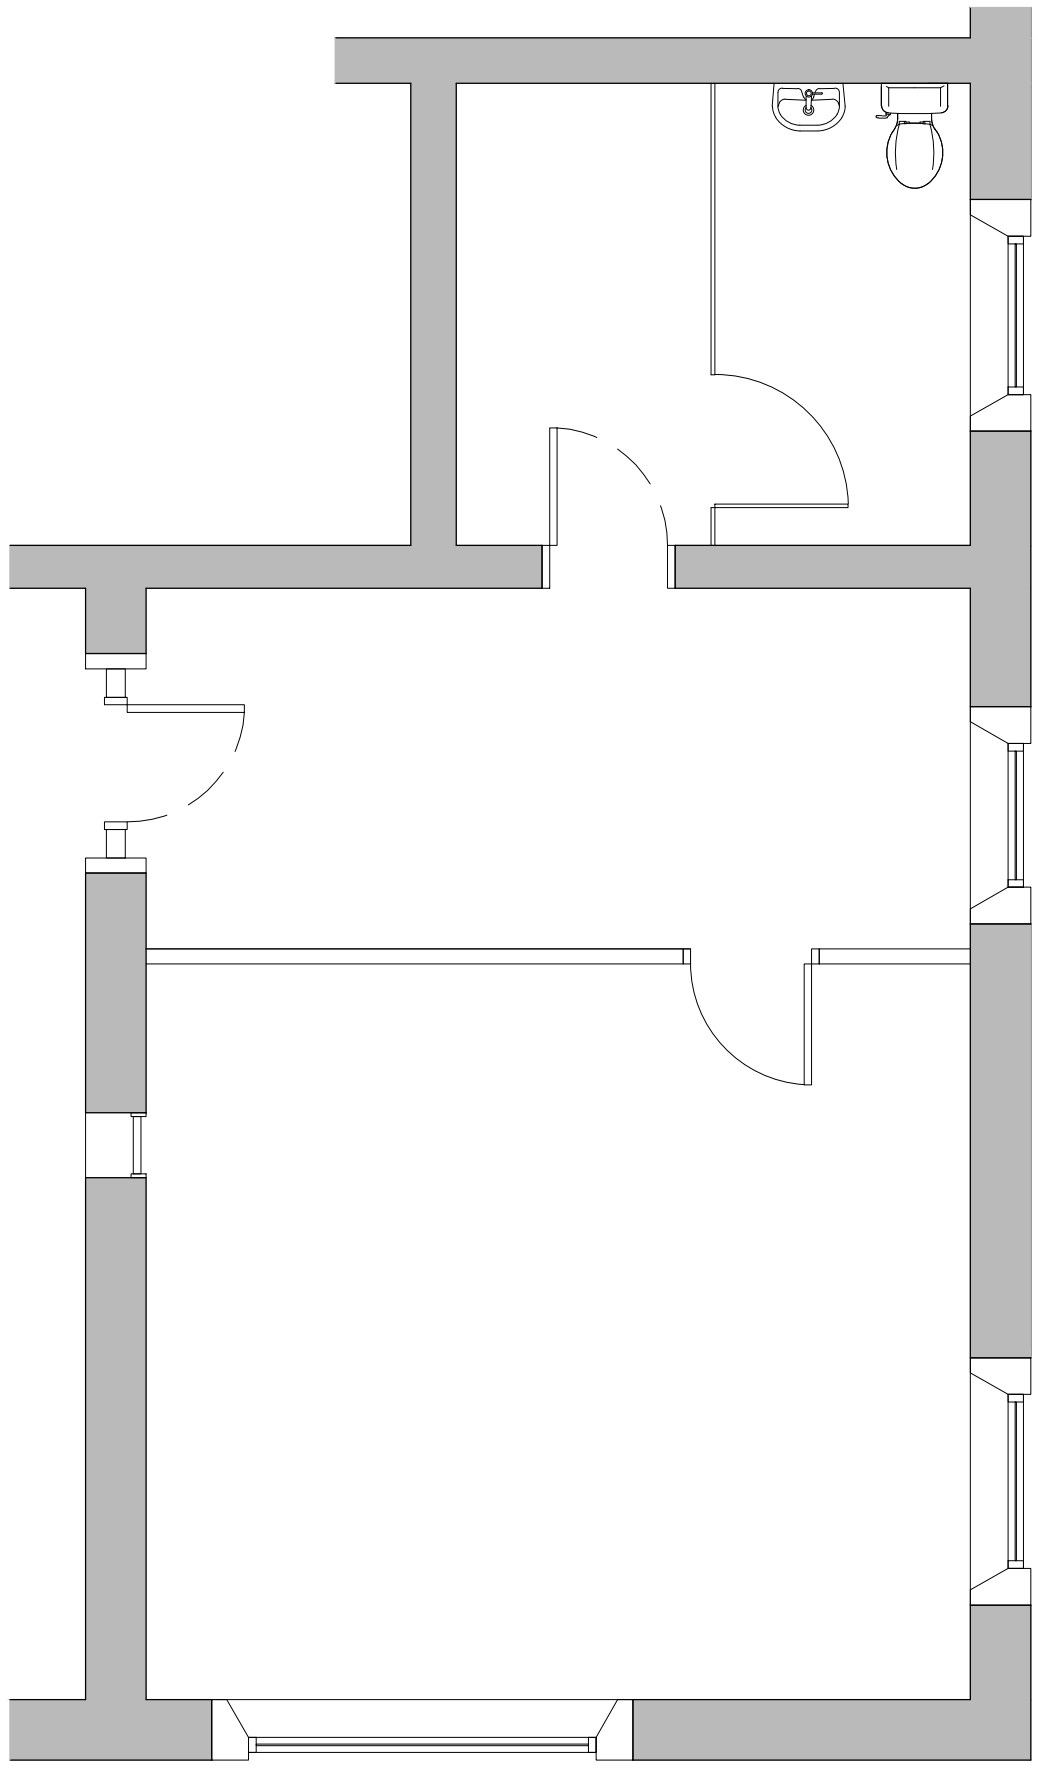


TWIG COFFEE HOUSE
GLOSSOP

EXISTING PLAN

Drn By: PAE
Date: DEC 2013
Drg No: AUP025 L(00)02
1:50@A3