HIGH PEAK BOROUGH COUNCIL
POST ROOM
REC'D 09 JAN 2014

HPK 2013 0640

drg no 13 - 11/2A

site section

(viewed from Padfield Main Road)

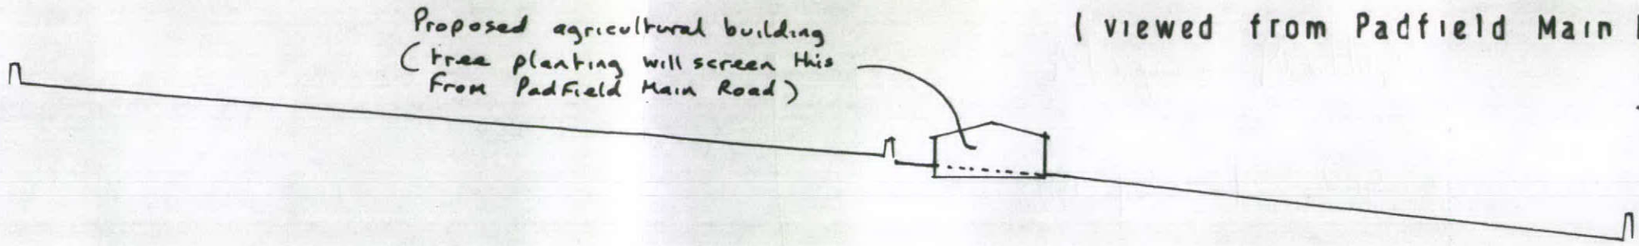

ELEVATIONS

1 : 100

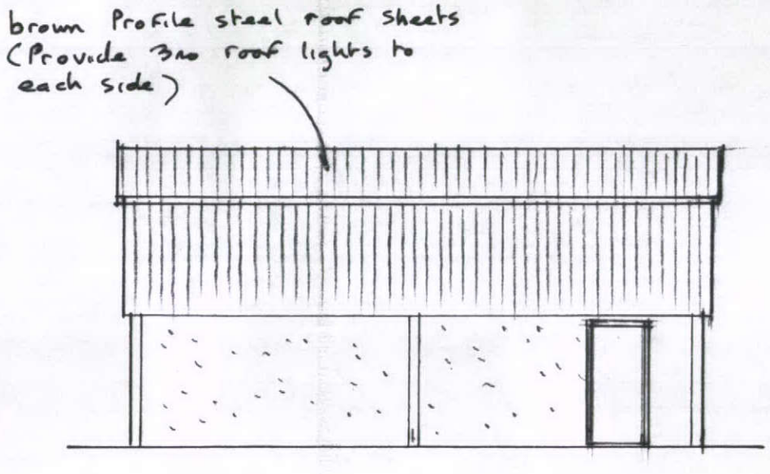

north west

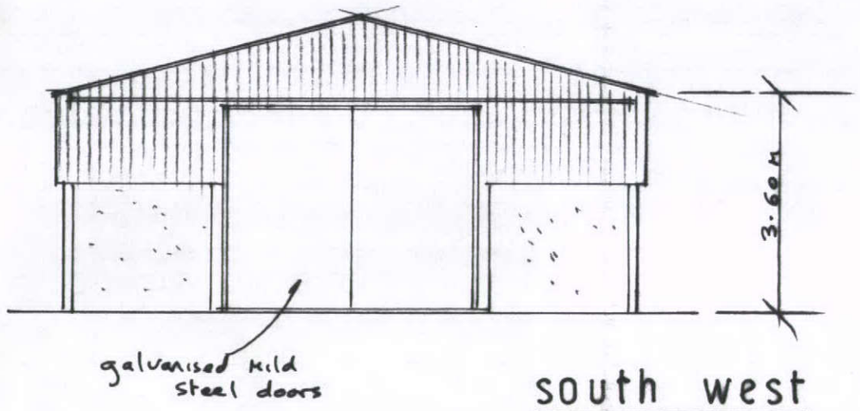

south west

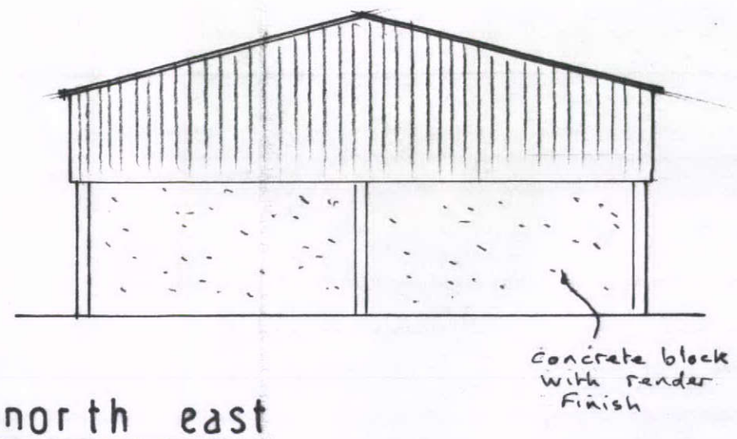

north east

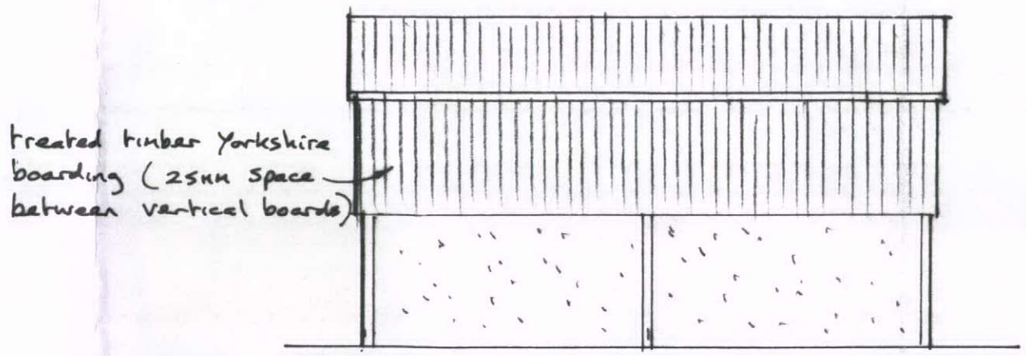

south east