

PROPOSED FRONT ELEVATION




PROPOSED SIDE ELEVATION

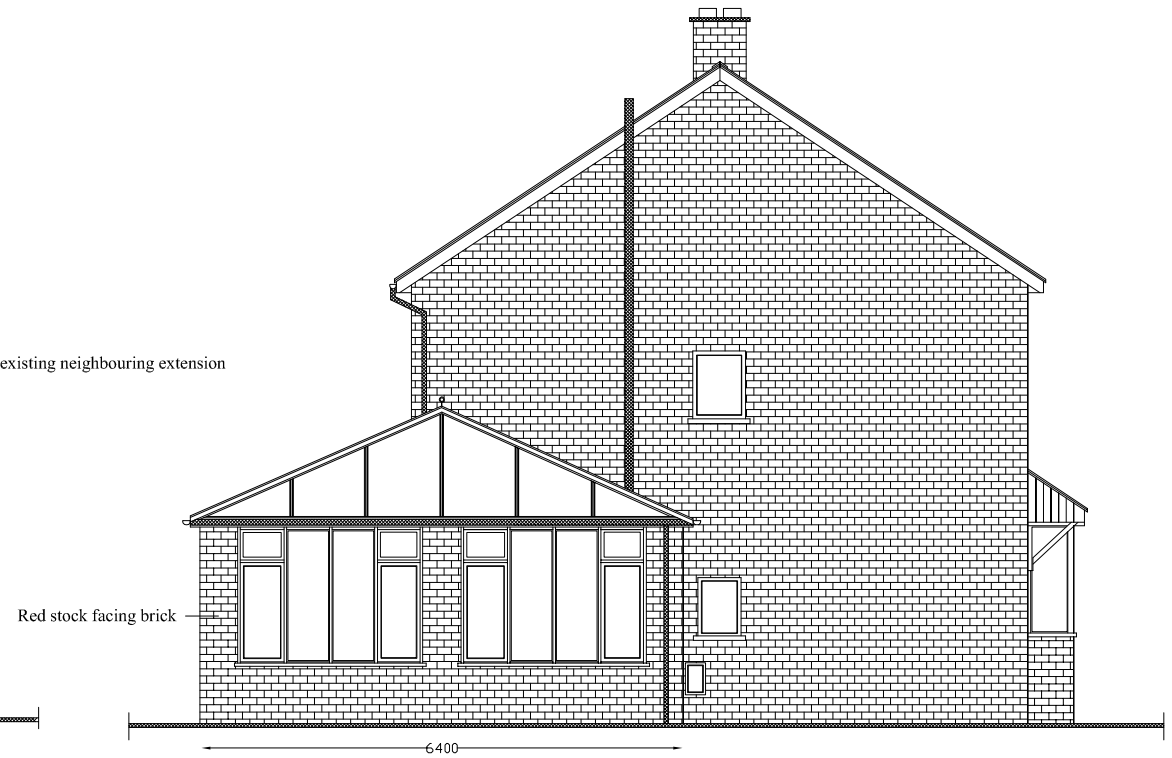

PROPOSED REAR ELEVATION

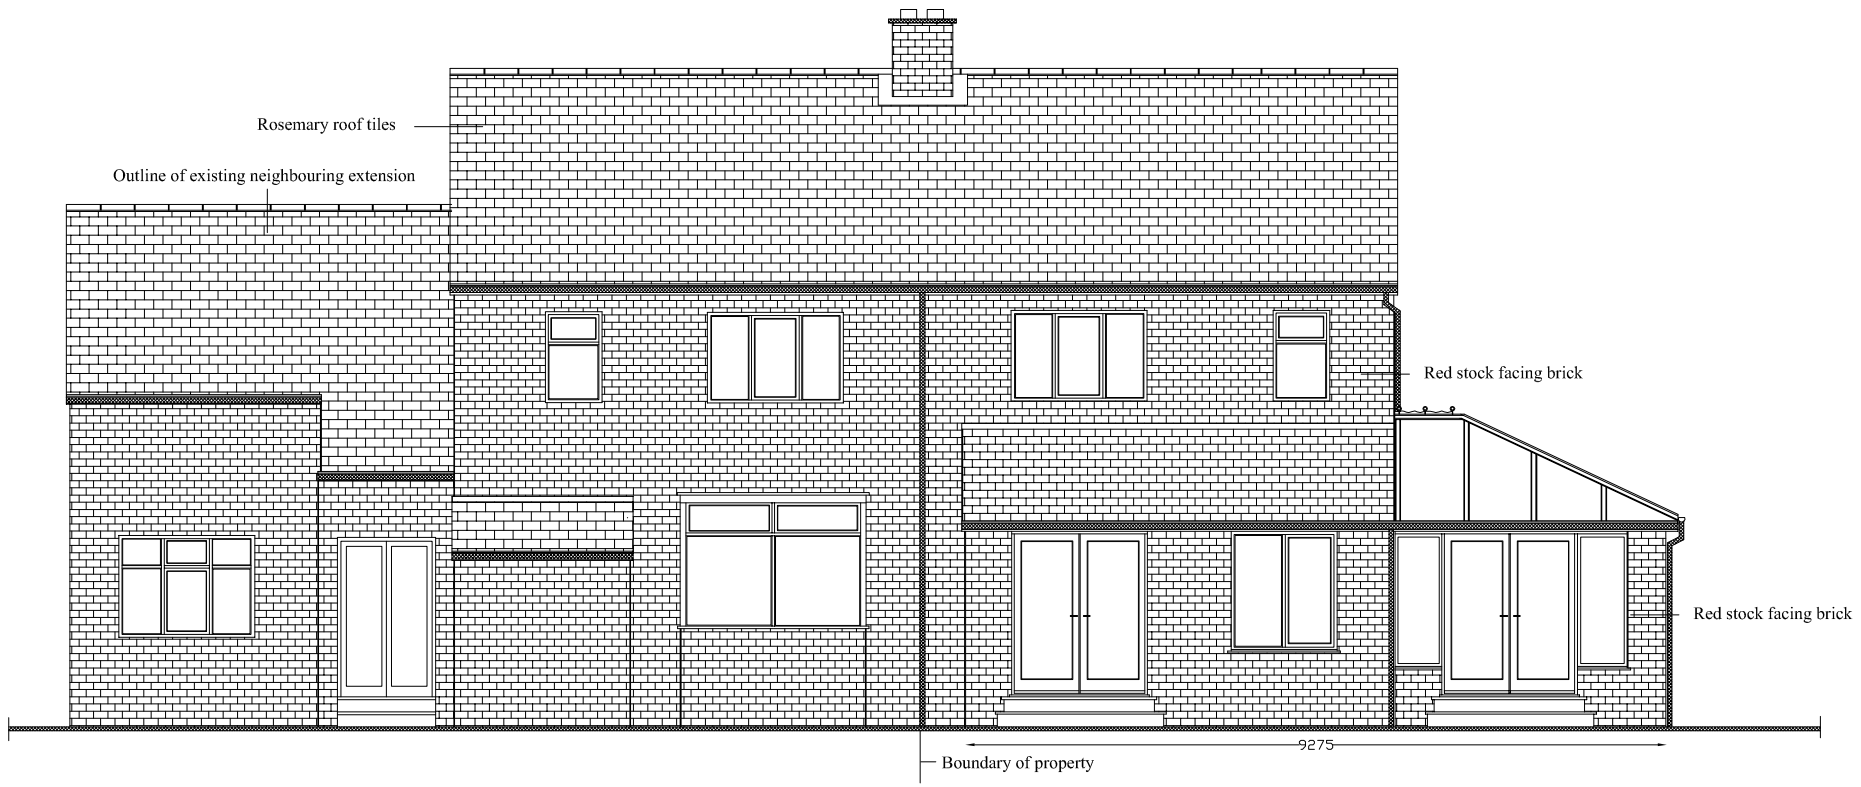

PROPOSED SIDE (EAST) ELEVATION

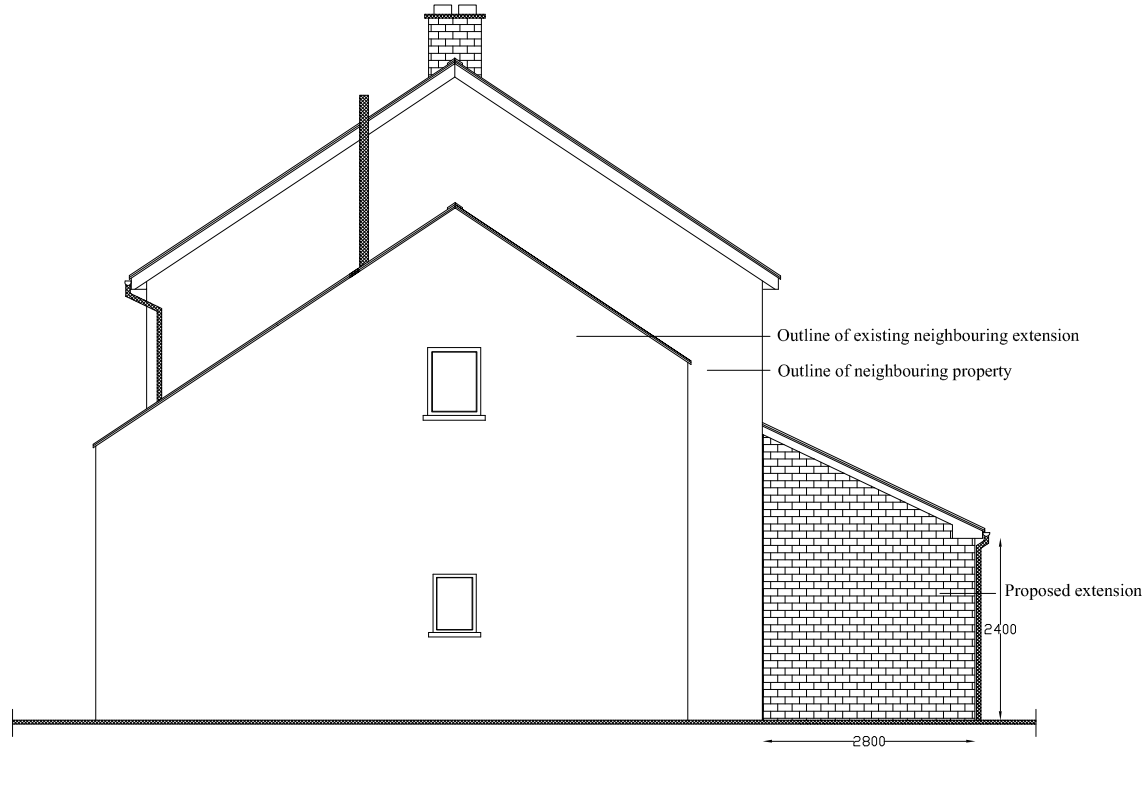

SCALE 1:100

DRAWING NO. 04