
HPK 2013 0 6 8 5

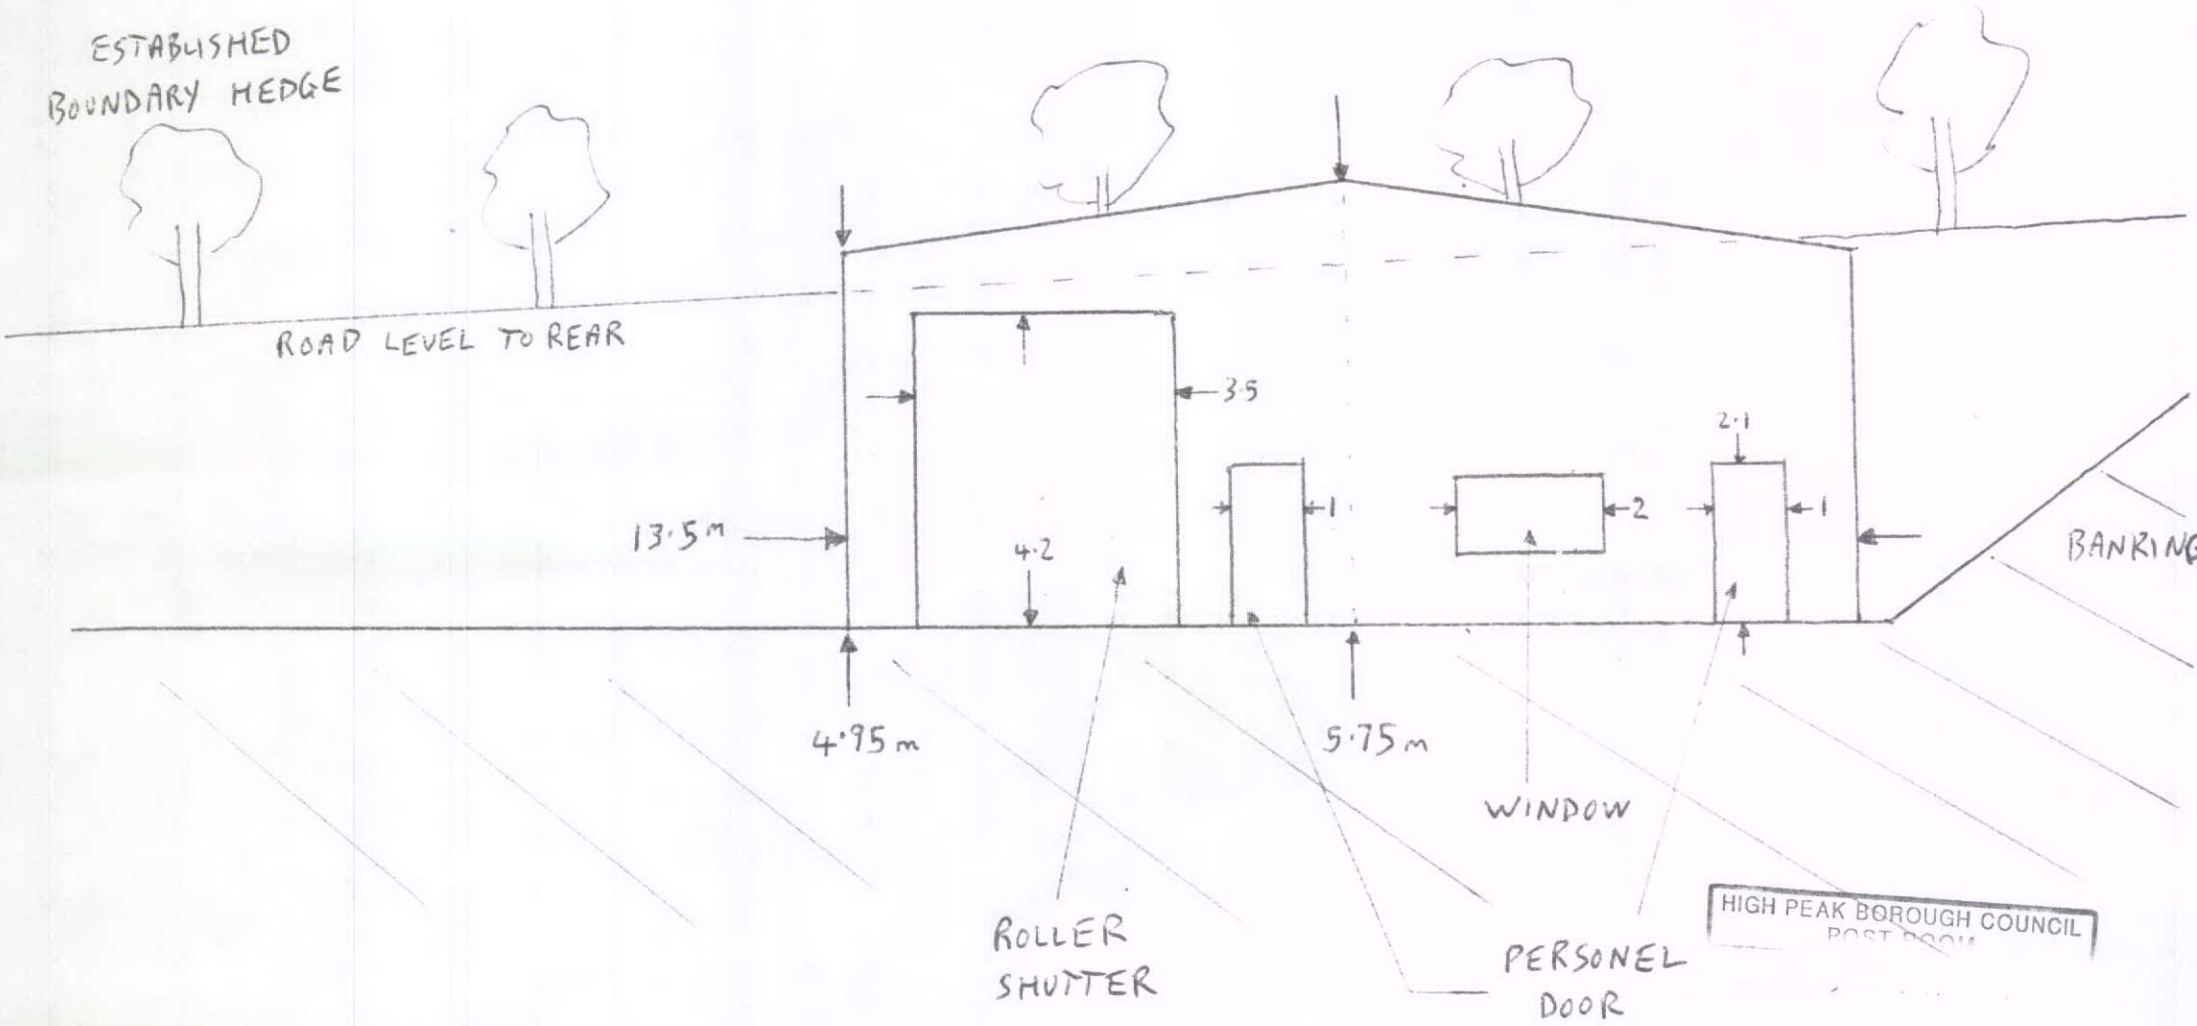

SCALE	DATE	LADMANLOW YARD (UNIT 2) BUXTON	01	FRONT ELEVATION VIEW
1:100	6·12·13			