
HPK 2013 0 6 8 5

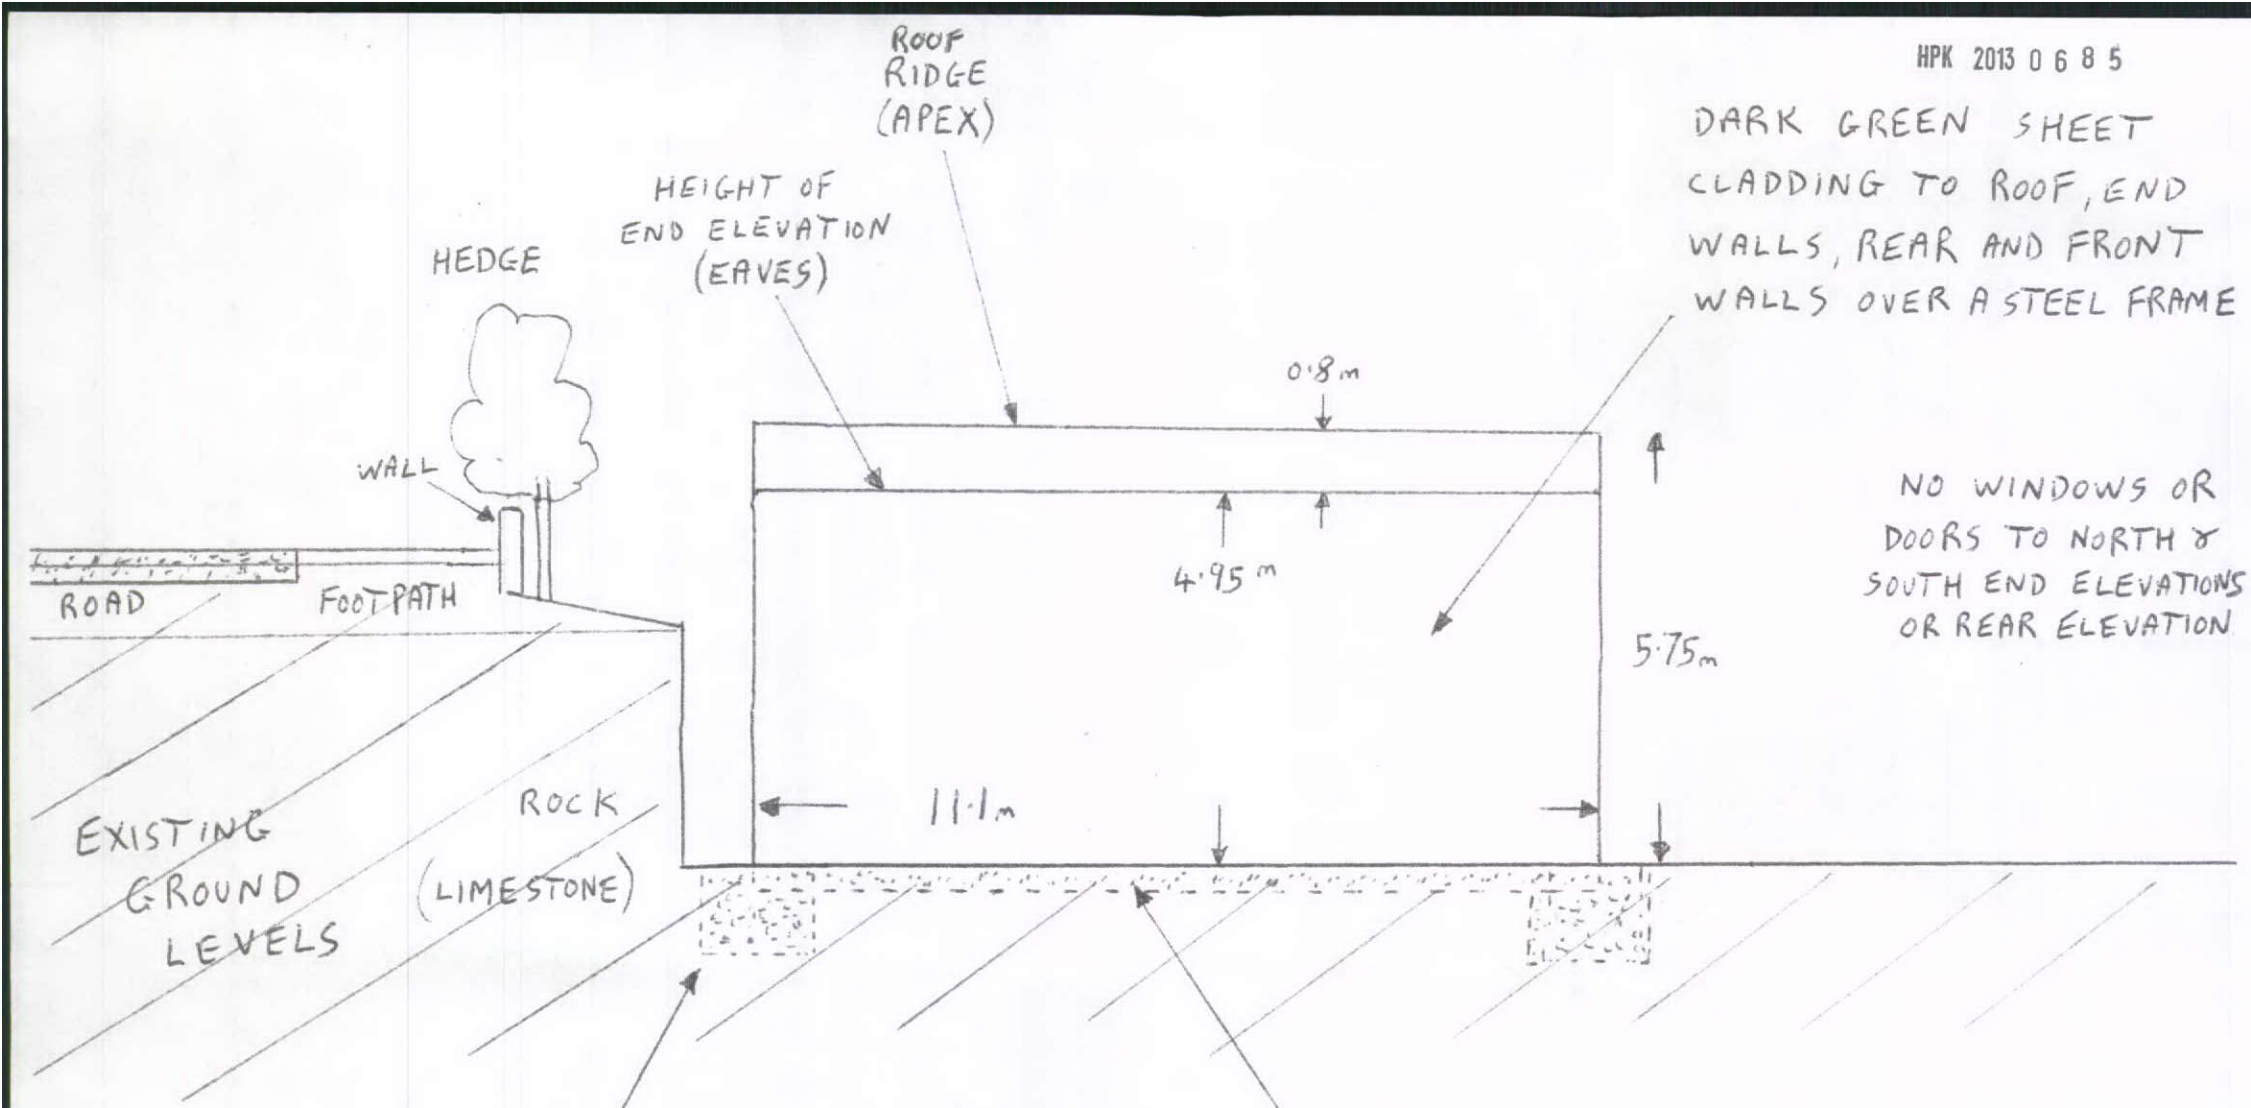

HIGH PEAK BOROUGH COUNCIL
POST ROOM
10 JAN 2014

SCALE	DATE		
1 : 100	6·12·13	LAMMANLOW YARD (UNIT 2) BUXTON 03	END ELEVATION (NORTH) VIEW