
HPK 2013 0685

ALL DIMENSIONS AS FRONT ELEVATION OR TO SCALE

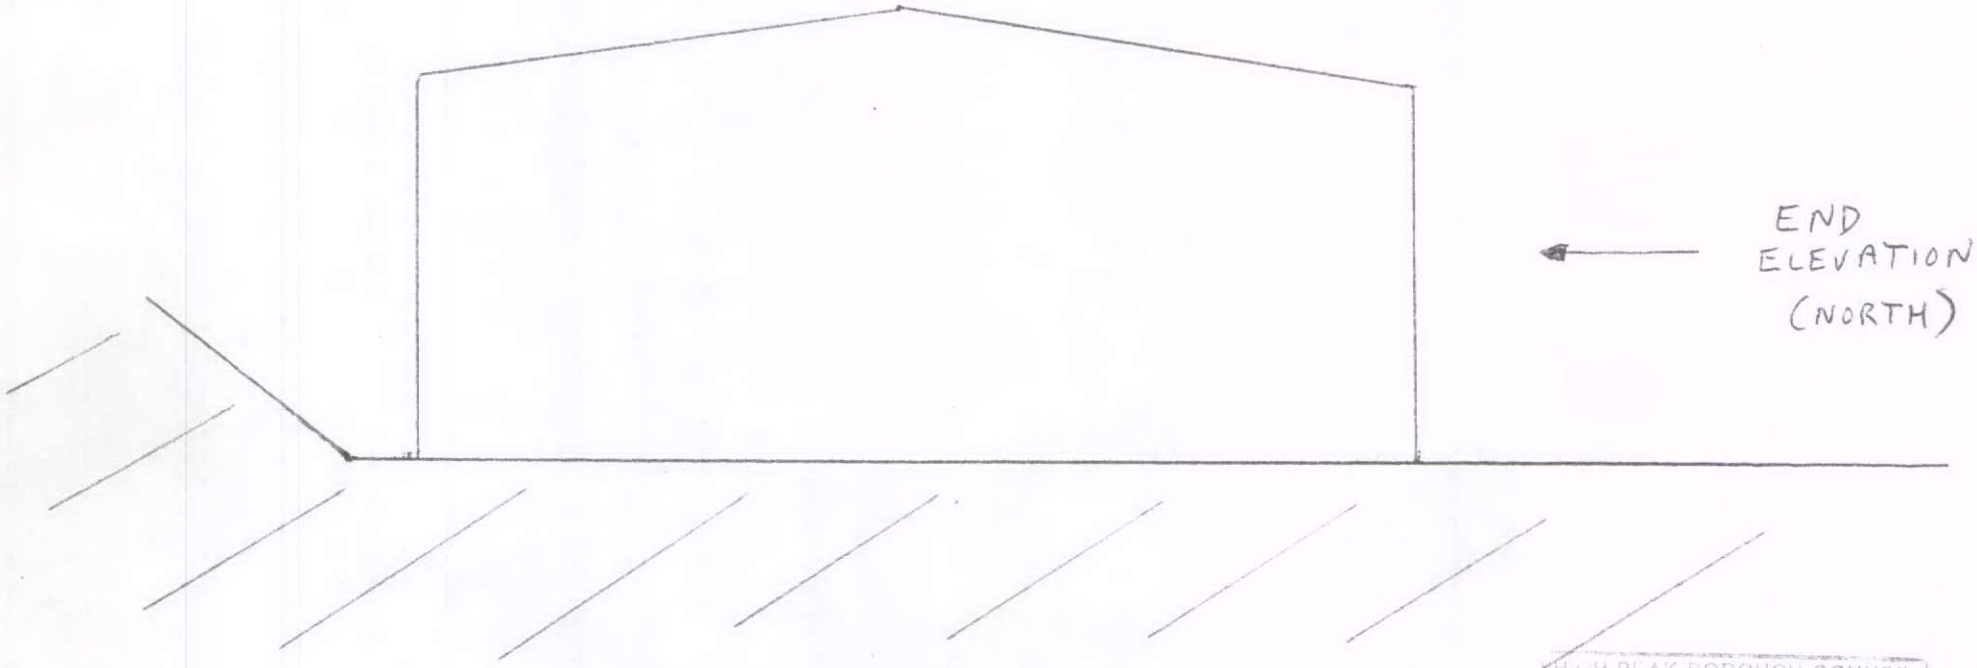

HIGH PEAK BOROUGH COUNCIL
POST ROOM
REC'D 10 JAN 2014

SCALE	DATE	LADMANLOW YARD (UNIT 2)	REAR ELEVATION
1:100	6.12.13	BUXTON 02	VIEW