
HPK 2013 0685

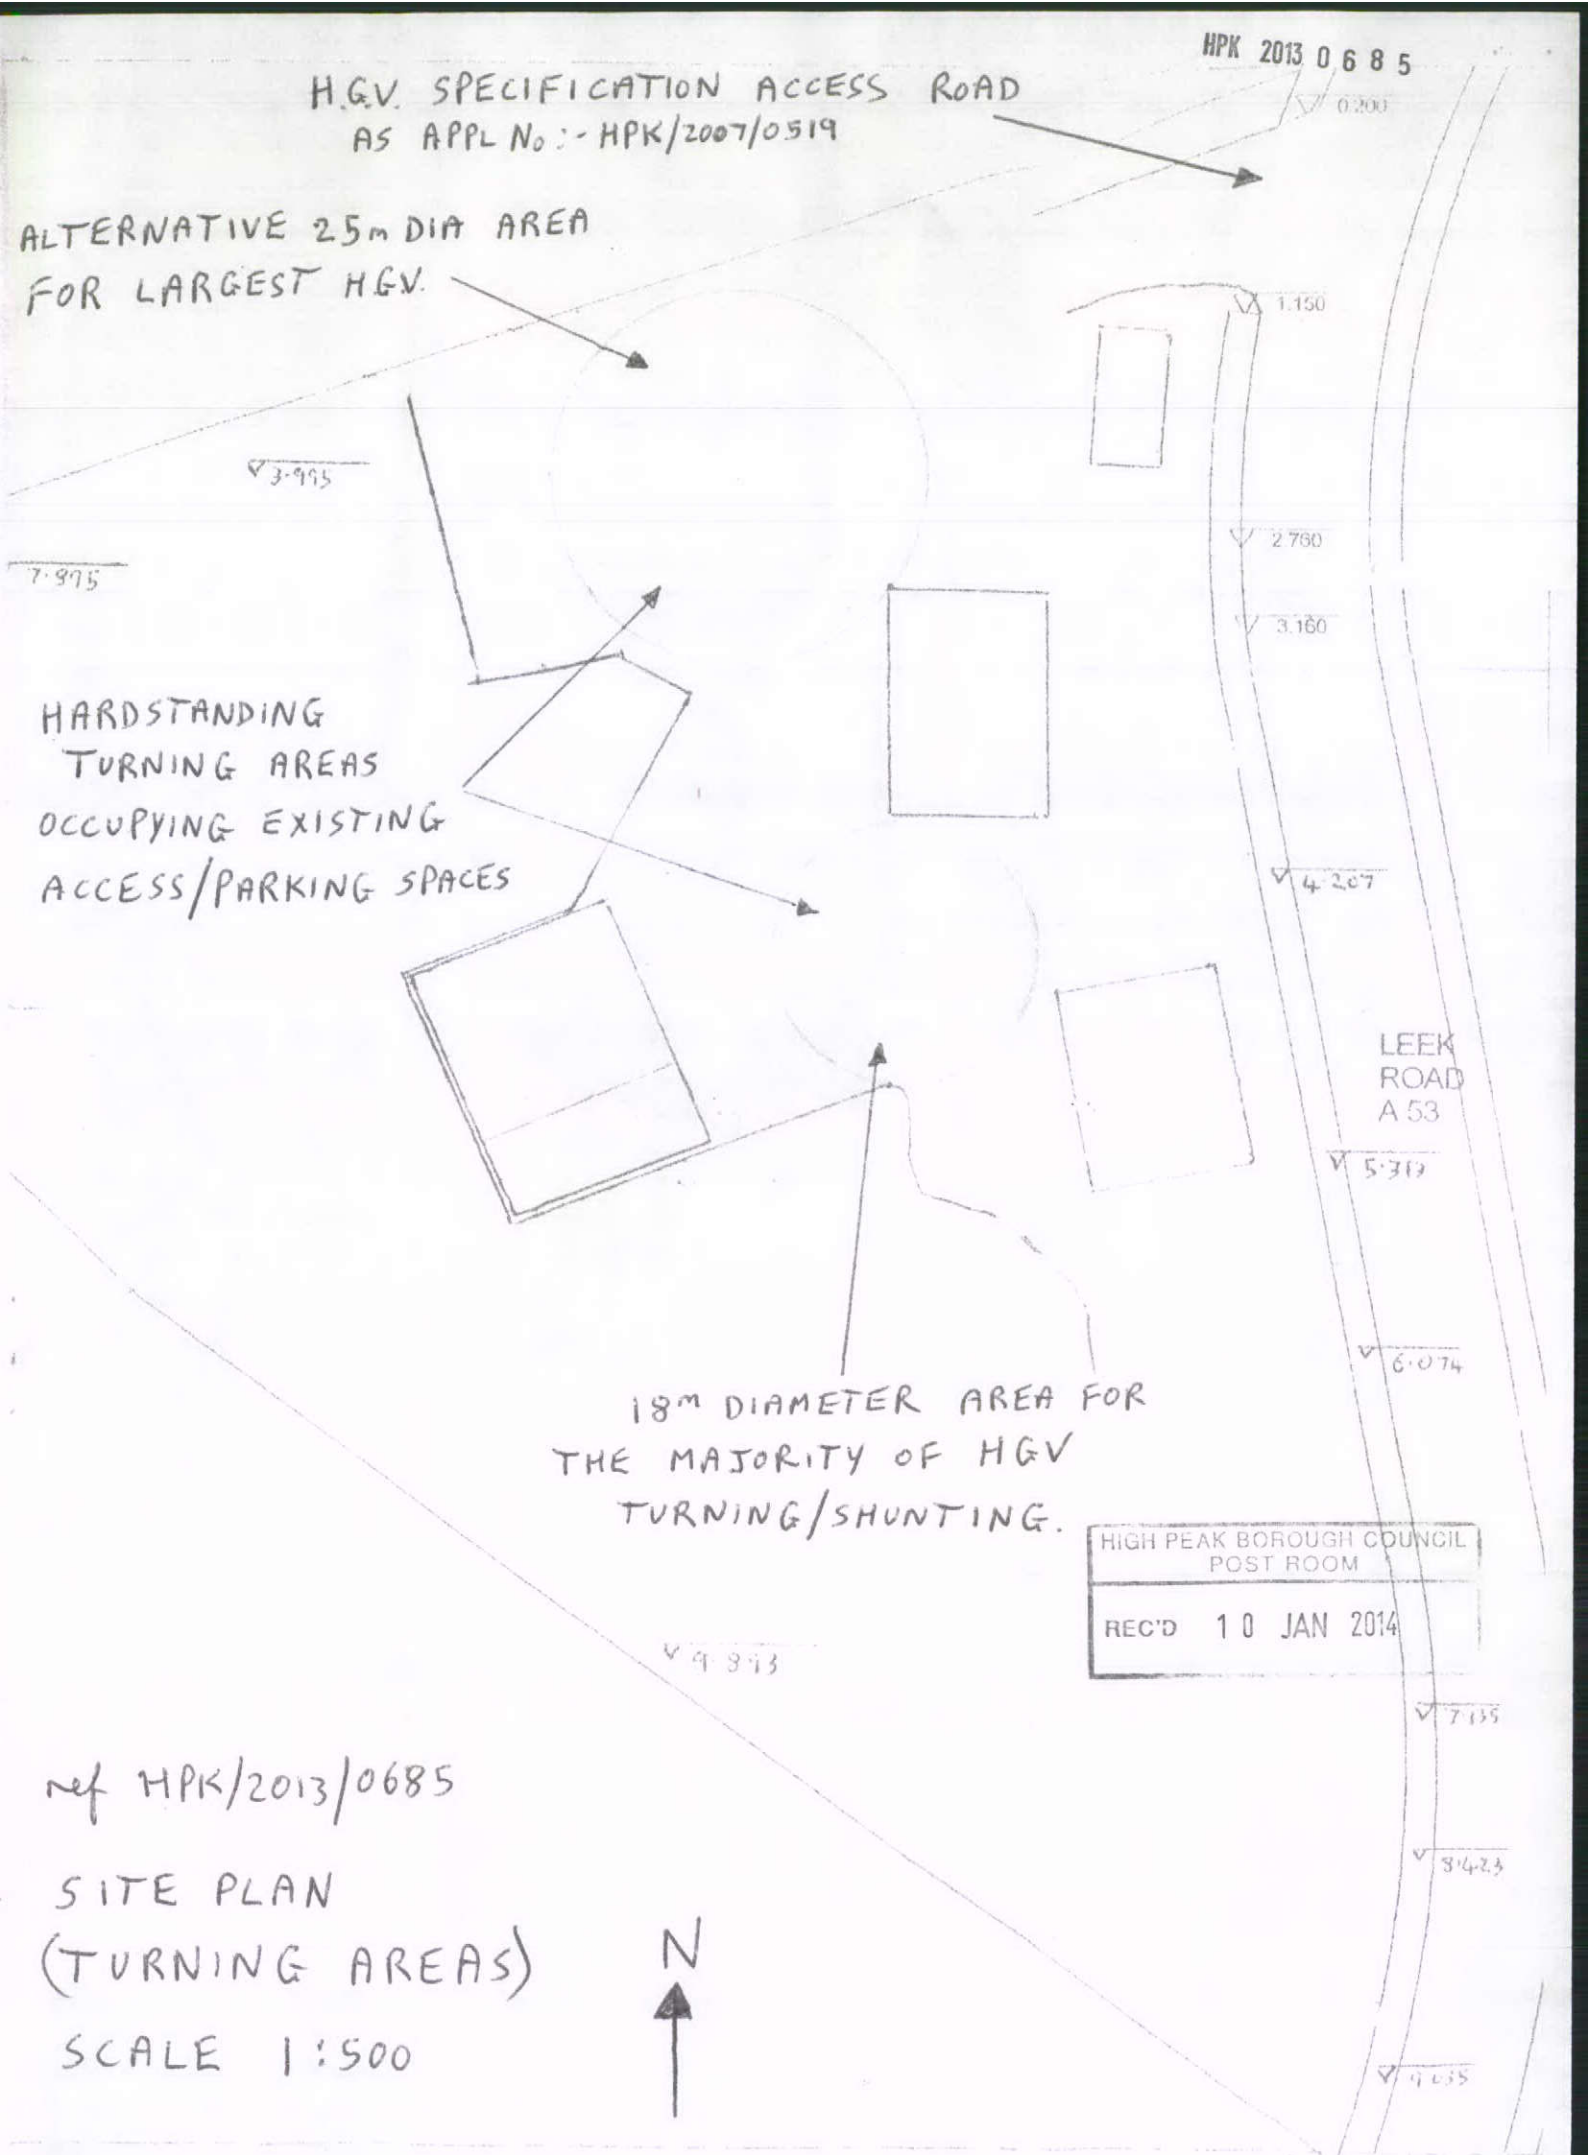

HIGH PEAK BOROUGH COUNCIL
POST ROOM
REC'D 10 JAN 2014

ref HPK/2013/0685

SITE PLAN
(TURNING AREAS)

SCALE 1:500

N