ALL DIMENSIONS TO BE CHECKED ON SITE.

DO NOT SCALE

IF IN DOUBT - ASK LDP

NO WORK TO COMMENCE ONSITE PRIOR TO PLANNING CONSENT BEING OBTAINED AND BUILDING REGULATIONS APPROVED.

© COPYRIGHT
NOT TO BE REPRODUCED WITHOUT THE WRITTEN AUTHORITY OF LDP.

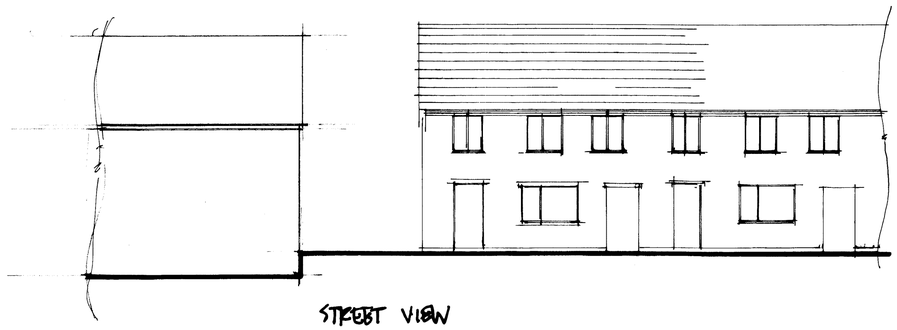

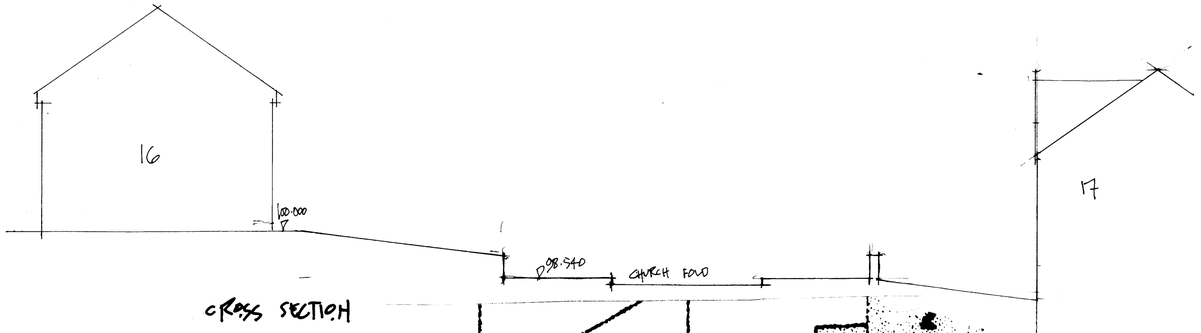

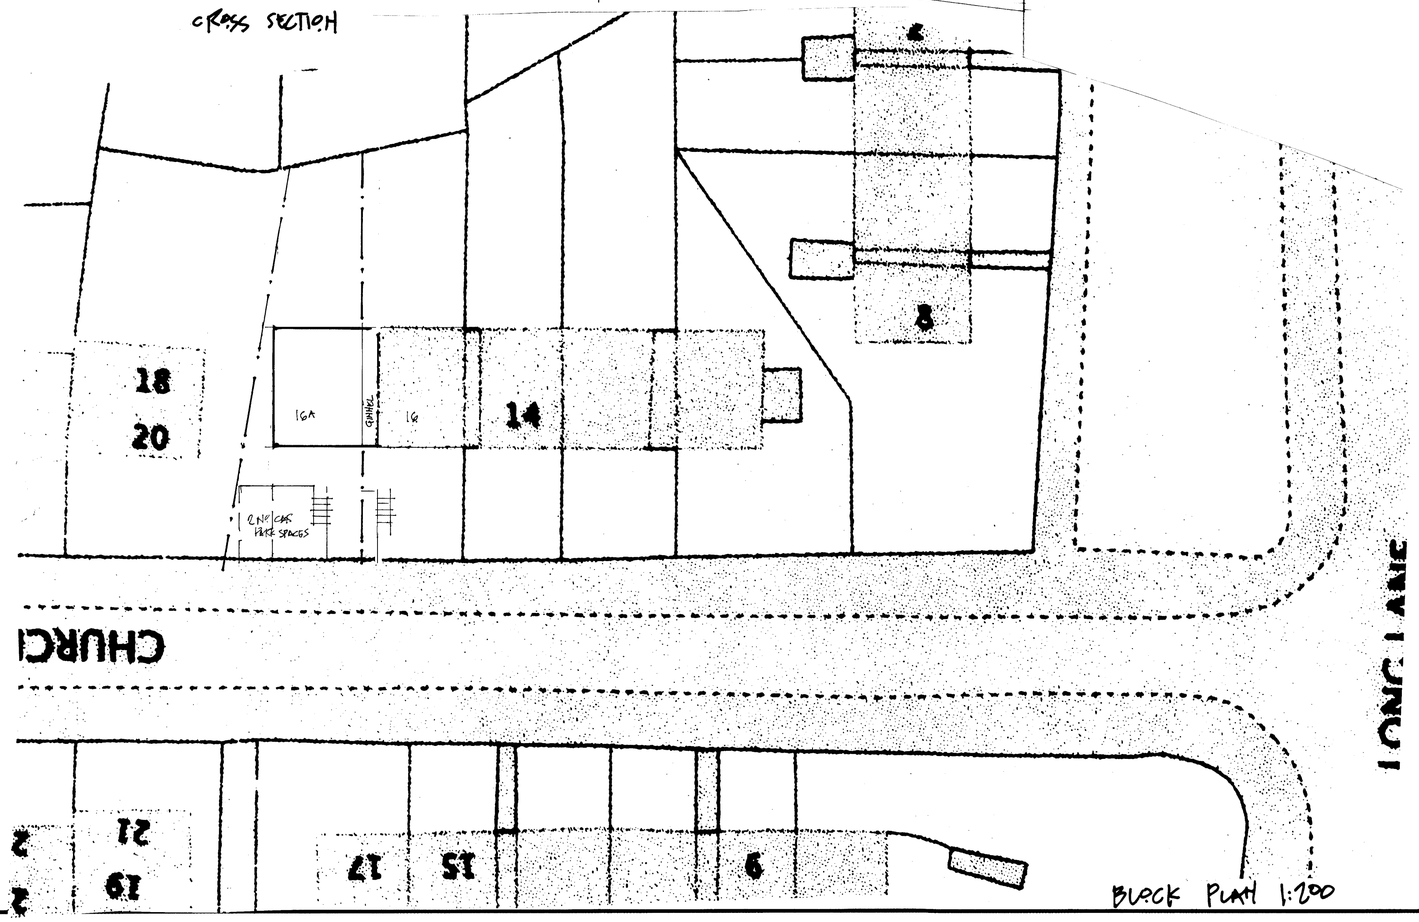

BLOCK PLAN 1:200

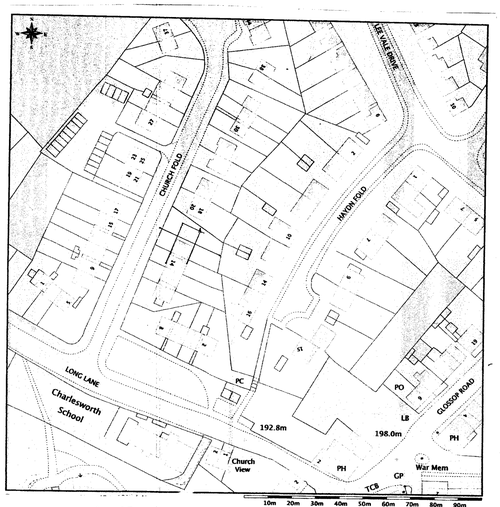

LOCATION PLAN 1:1250

A. CAR PARKING SPACES ADDED 13.1.14

HIGH PEAK

16 CHURCH FOLD, CHARLESWORTH

PERCEPTION MANCHESTER

AS PROPOSED

LOCKSIDE DESIGN PARTNERSHIP
ARCHITECTURAL + HISTORIC BUILDING CONSULTANTS
Lockside Mill, St Martins Road, Marple, Stockport, SK6 7BZ
Telephone: 0161-427-7721 Fax: 0161-427-7722
www.locksidedesign.co.uk idesc@locksidedesign.co.uk

121/M44/03 A 1:100 DEC 13